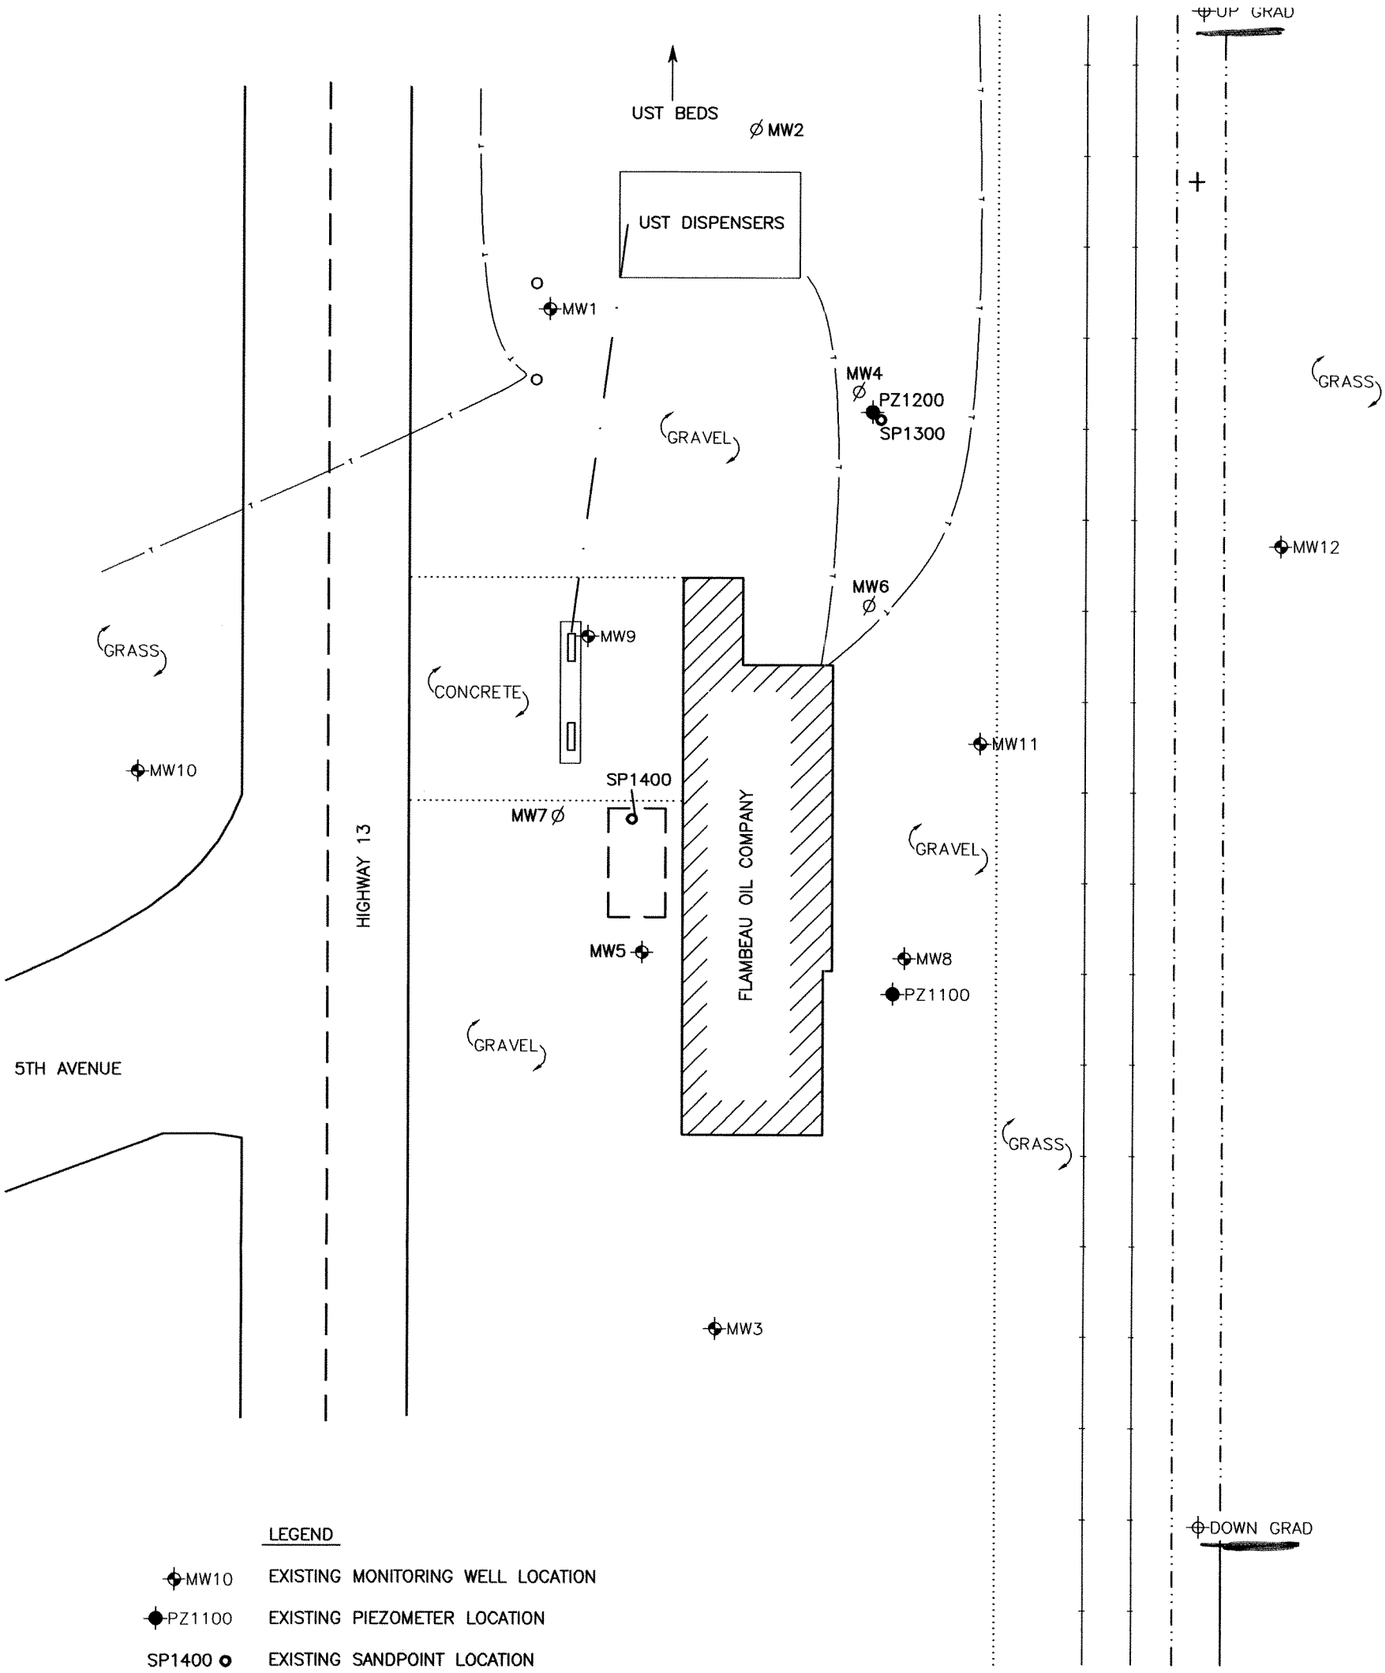

LEGEND

MW10	EXISTING MONITORING WELL LOCATION
PZ1100	EXISTING PIEZOMETER LOCATION
SP1400	EXISTING SANDPOINT LOCATION
MW2	FORMER MONITORING WELL LOCATION (AGENDA)
UP GRAD	WATER SAMPLE LOCATION
+	STAFF GAUGE LOCATION
o	UTILITY POLE LOCATION
	TELEPHONE LINE LOCATION
	RAILROAD LOCATION
	SURFACE MATERIAL DIVISION
	DITCH EDGE LOCATION
	PRODUCT PIPING LOCATION
	DISPENSER ISLAND LOCATION
	FORMER UNDERGROUND STORAGE TANKS (USTS)

N

SCALE IN FEET

15 0 15 30

Northern Environmental
Hydrologists • Engineers • Surveyors • Scientists
330 South 4th Avenue, Park Falls, Wisconsin 54552
Phone: 800-498-3913 Fax: 715-762-1844
WISCONSIN MICHIGAN ILLINOIS IOWA

This drawing and all information contained thereon is the property of Northern Environmental. Northern Environmental will not be held liable for improper or incorrect usage. Professional seals and signatures do not apply to electronic drawing files. The user assumes all responsibility and risk for the accuracy and verification of all information contained in electronic files.

LAYOUT, MONITORING WELL, PEIZOMETER, SANDPOINT AND STAFF GAUGE LOCATIONS

JIM HERBST
FLAMBEAU OIL COMPANY
428 NORTH 4TH AVENUE, PARK FALLS, WI

DATE: 05/26/05	DRAWN BY: NLB	TASK NUMBER: XXX	PROJECT NUMBER: F0C04-2200-0417	FIGURE 2