Area1 - 65' x 40' x 4' = 385 cu yds - Area 2 (125 cu yds) = 260 cu yds (416 tons)

Area 2 - 35' x 12' x 8' = 125 cu yds (200 tons)

Area 3 - 18' x 18' x 4' = 48 cu yds (76.8 tons)

Contingency Area A - 96 cu yds (154 tons)

Contingency Area B - 96 cu yds (154 tons)

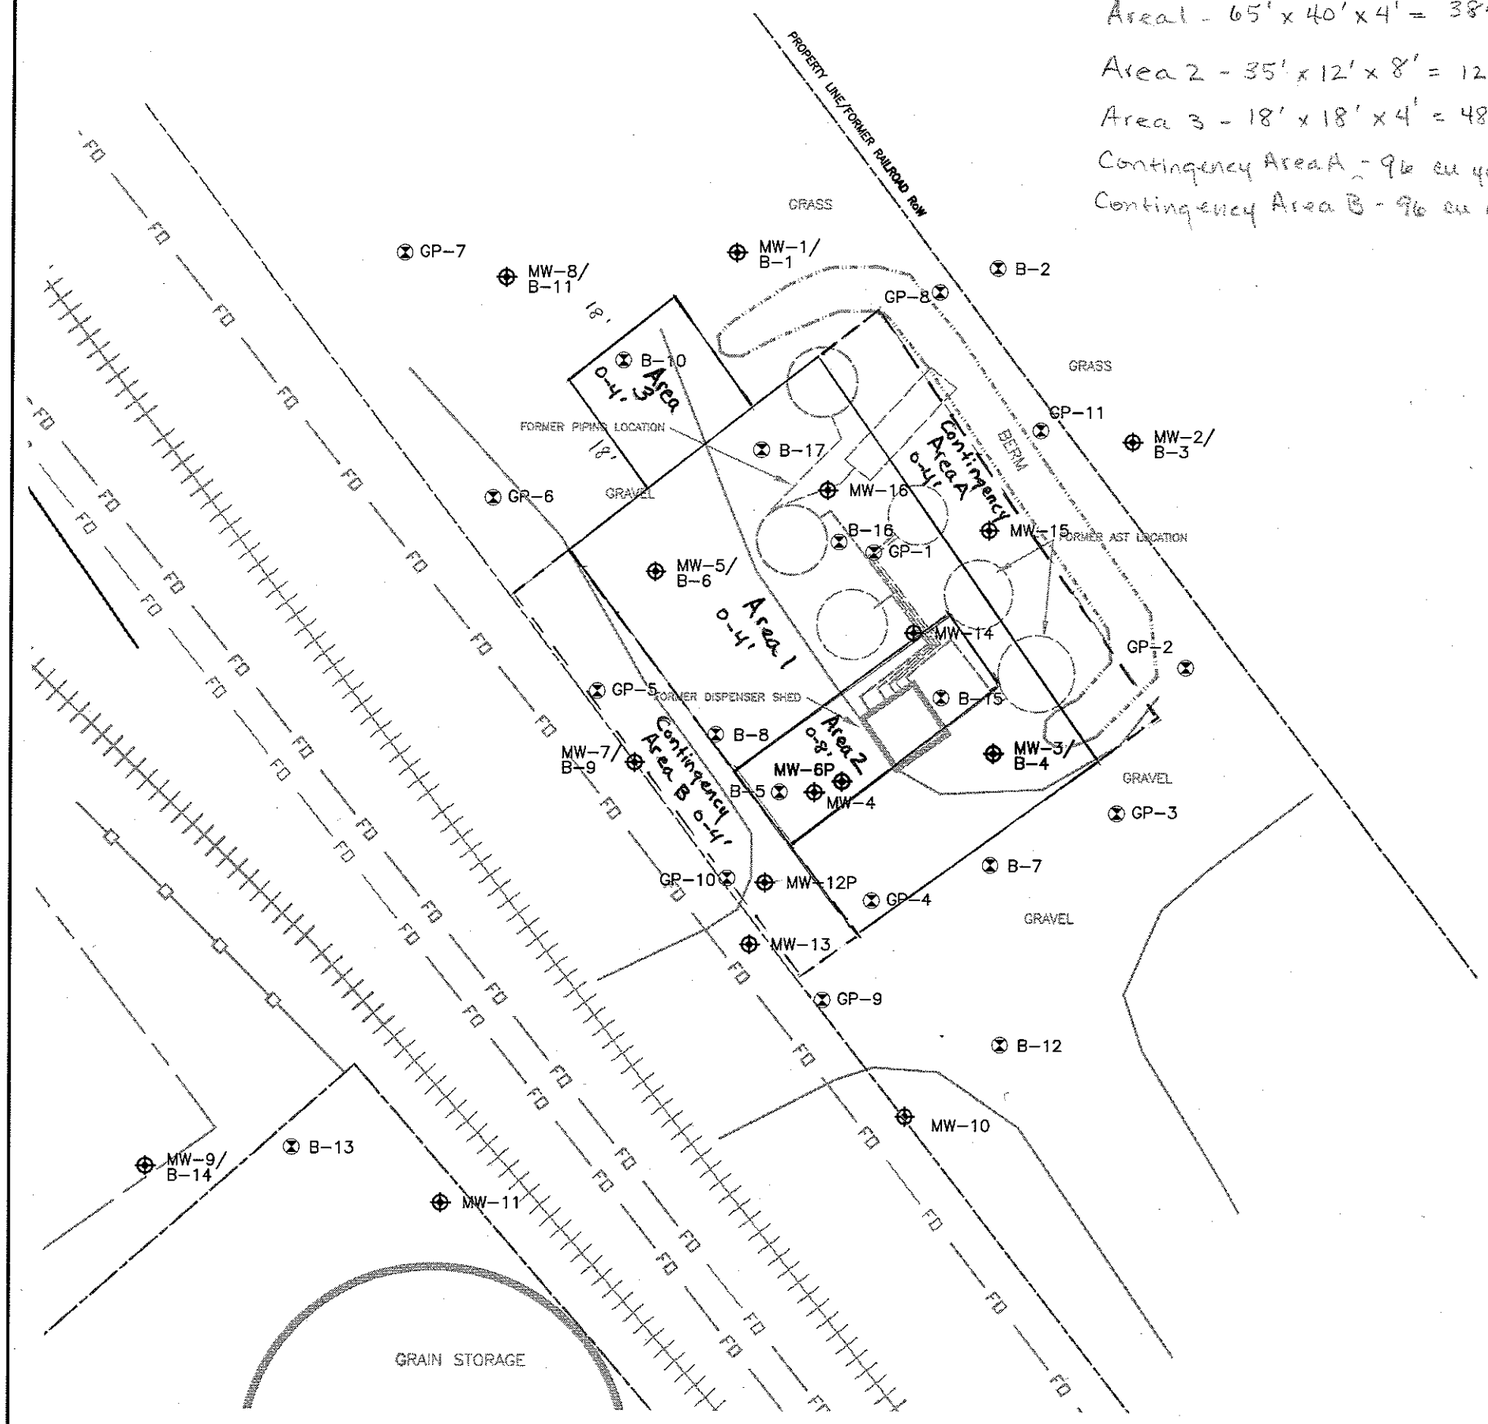

LEGEND

- PROPERTY LINE
- BUILDING/STRUCTURE
- FORMER AST LOCATION
- RAILROAD TRACKS
- MW-10 MONITORING WELL
- B-3 SOIL BORING/GEOPROBE

NOTES:
1) ALL OBJECTS AND LOCATIONS ARE APPROXIMATE.
2) MAP SOURCE: MIDWEST ENGINEERING SERVICE
104 W. JACKSON STREET
RIPON, WISCONSIN
04/22/02

N

SCALE: 1" = 20'

10 0 10 20

FILE REFERENCE: flood_plot1

PRINTED: DEN
Nov 2006

ENGEL & ASSOCIATES, INC.
N4737 Highway 175 S
Fond du Lac, WI 54937
Ph: 920-929-9279 Fax: 920-929-8754

Soil Borehole Locations
Flood Oil Co. Former Bulk Plant
Eden, Wisconsin

492-01

FIGURE
2