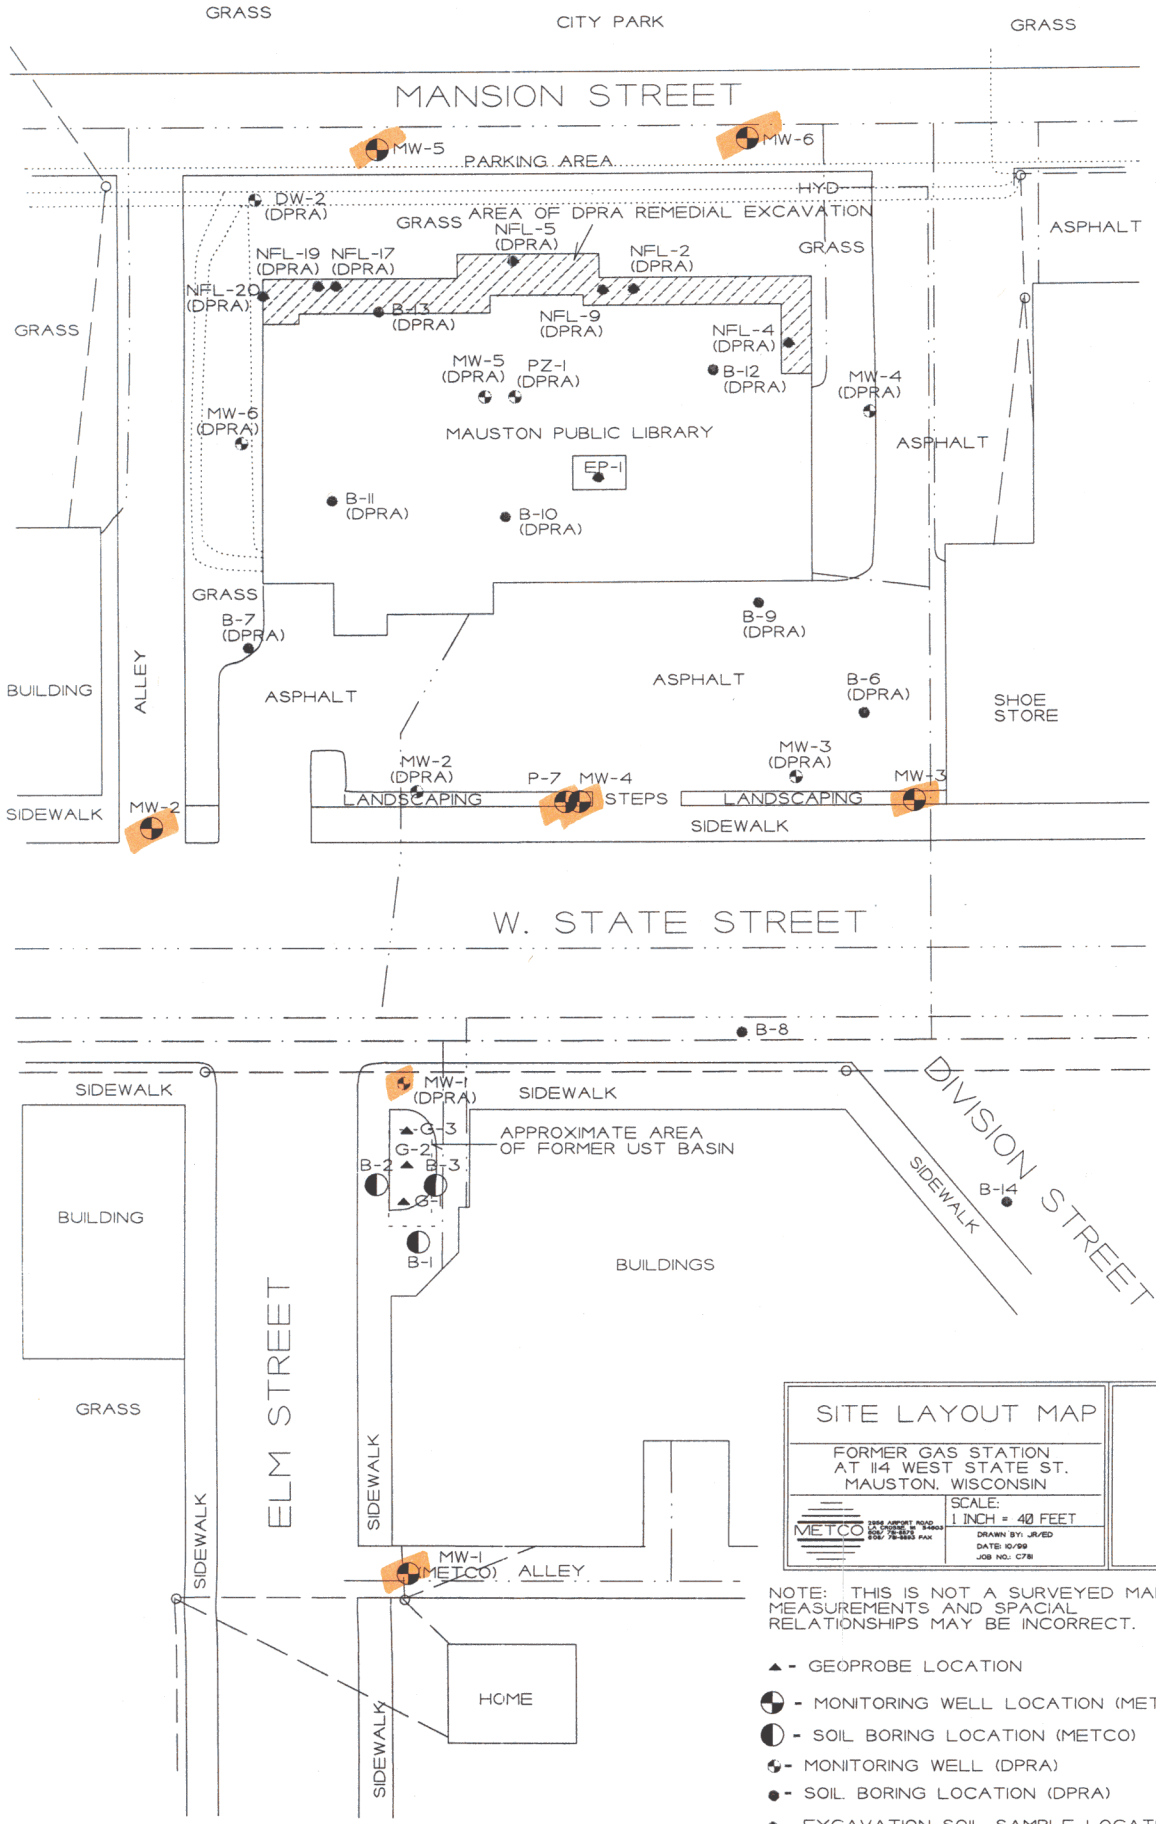

SITE LAYOUT MAP

FORMER GAS STATION
AT 114 WEST STATE ST.
MAUSTON, WISCONSIN

METCO

SCALE:
1 INCH = 40 FEET

DRAWN BY: JR/ED
DATE: 10/99
JOB NO.: C781

NOTE: THIS IS NOT A SURVEYED MAP. MEASUREMENTS AND SPACIAL RELATIONSHIPS MAY BE INCORRECT.

- ▲ - GEOPROBE LOCATION
- ◕ - MONITORING WELL LOCATION (METCO)
- ◐ - SOIL BORING LOCATION (METCO)
- ◔ - MONITORING WELL (DPRA)
- ● - SOIL BORING LOCATION (DPRA)
- ◆ - EXCAVATION SOIL SAMPLE LOCATION (DPRA)
- — — — — — - OVERHEAD UTILITIES
- — · — · — - GAS LINE
- — · — · — · — - WATER LINE
- — · · — · · — - SEWER LINE
- ····· - ELECTRIC, PHONE, AND FIBER OPTIC LINES

* MW-1 (DPRA) is the only remaining "DPRA" well