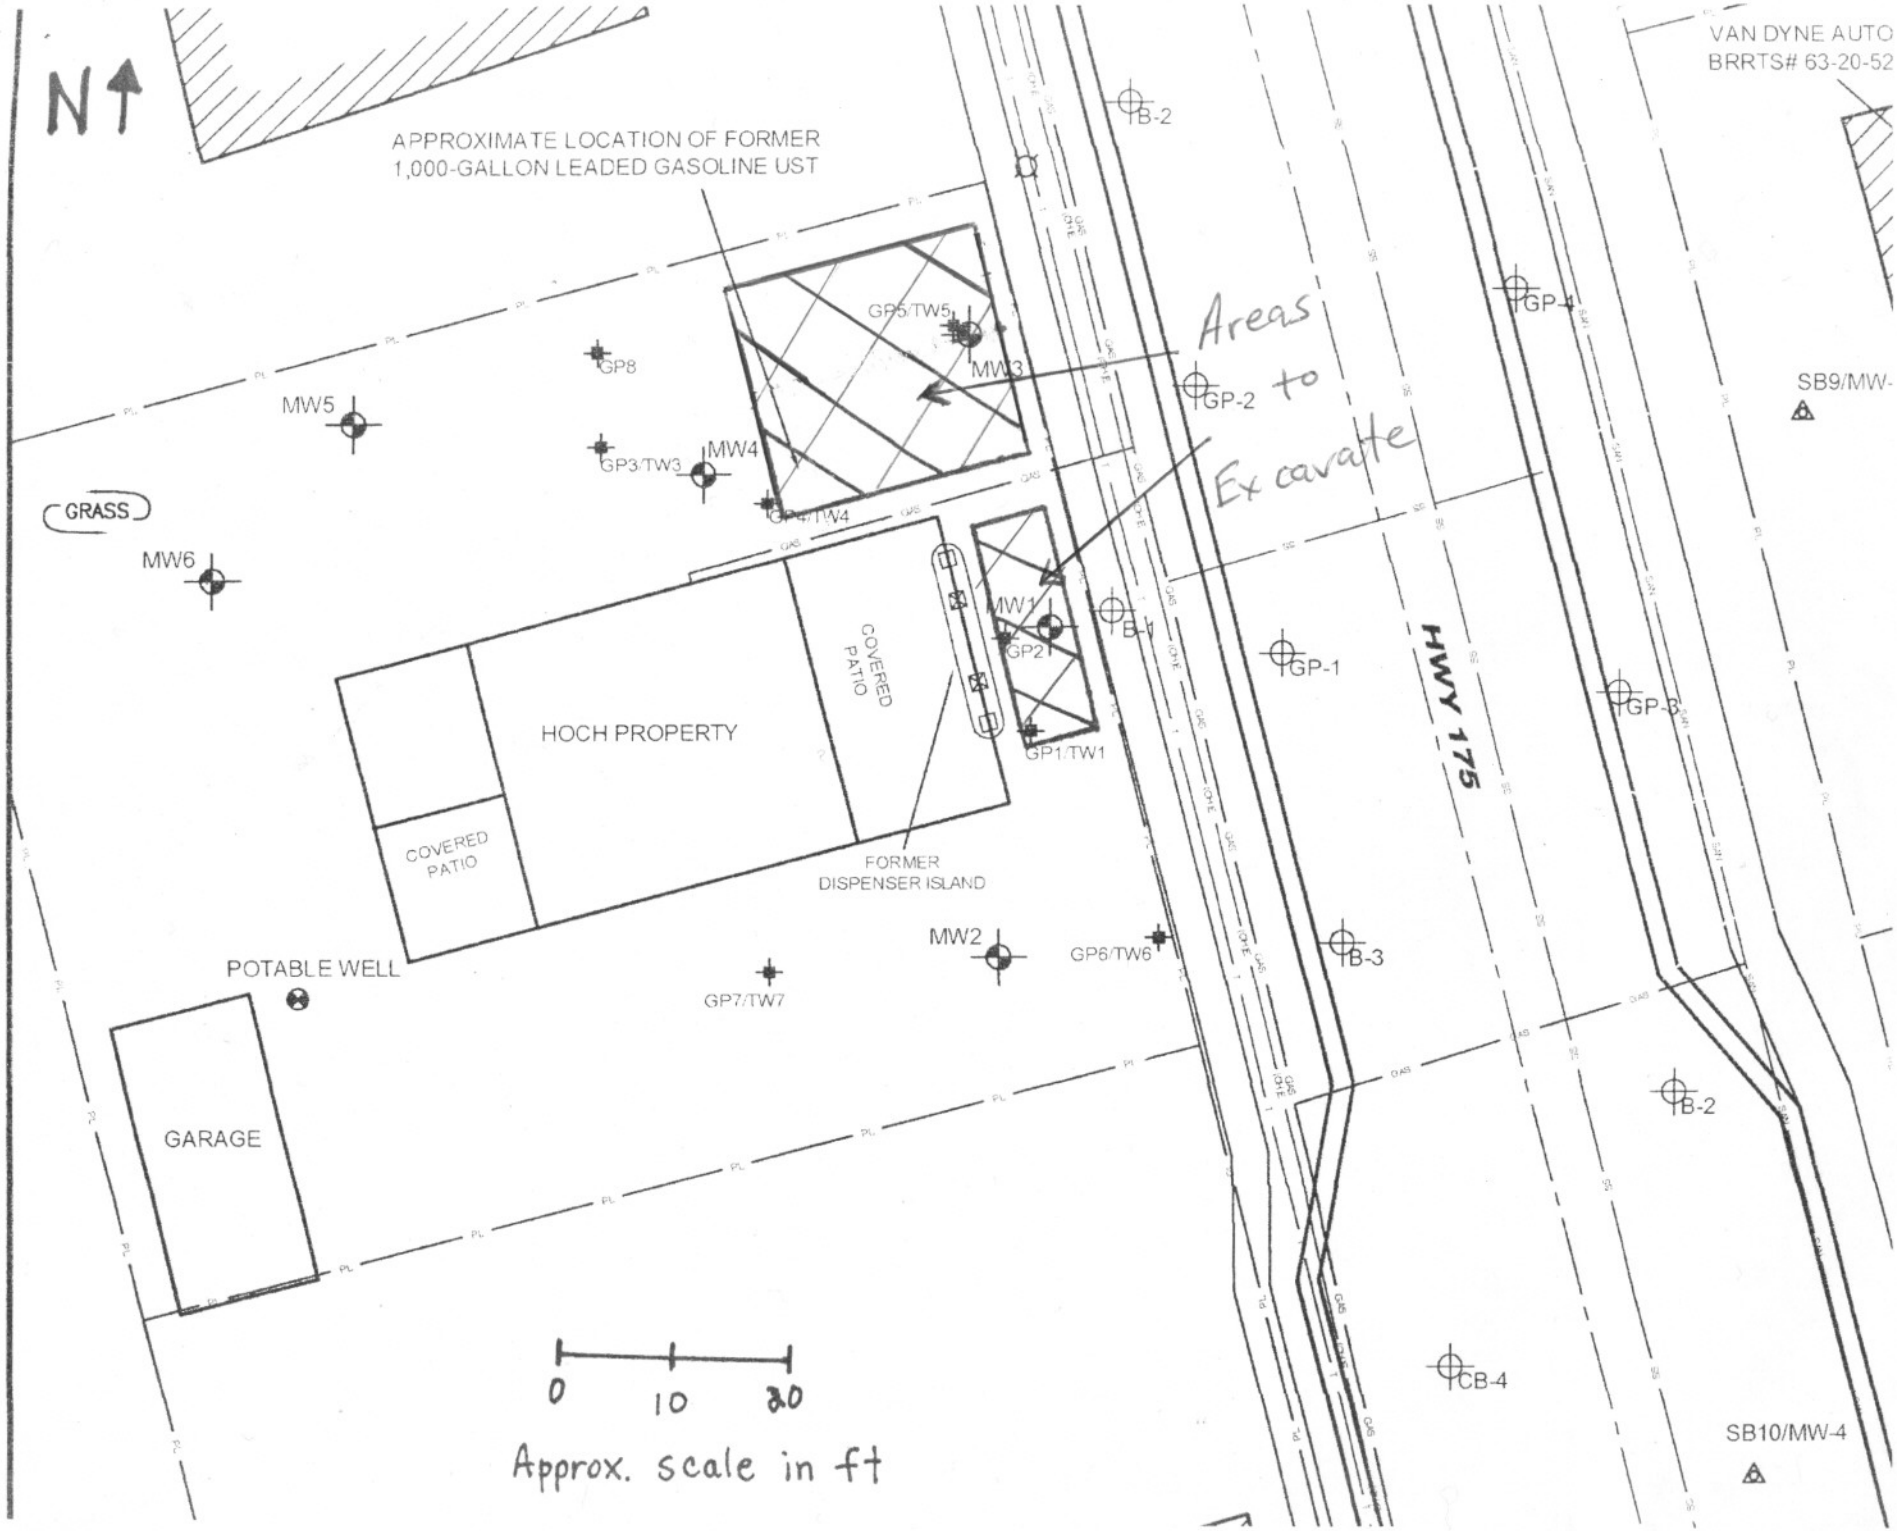
N
APPROXIMATE LOCATION OF FORMER
1,000-GALLON LEADED GASOLINE UST
VAN DYNE AUTO
BRRTS# 63-20-52
B-2
GP-4
SB9/MW-
GP5/TW5
MW3
GP8
MW5
GP-2
Areas to Excavate
GP3/TW3
MW4
GP4/TW4
GRASS
MW6
MW1
GP2
B-1
GP-1
HWY 175
GP-3
COVERED PATIO
HOCH PROPERTY
GP1/TW1
COVERED PATIO
FORMER DISPENSER ISLAND
MW2
GP6/TW6
B-3
POTABLE WELL
GP7/TW7
B-2
GARAGE
CB-4
SB10/MW-4
0
10
20
Approx. scale in ft