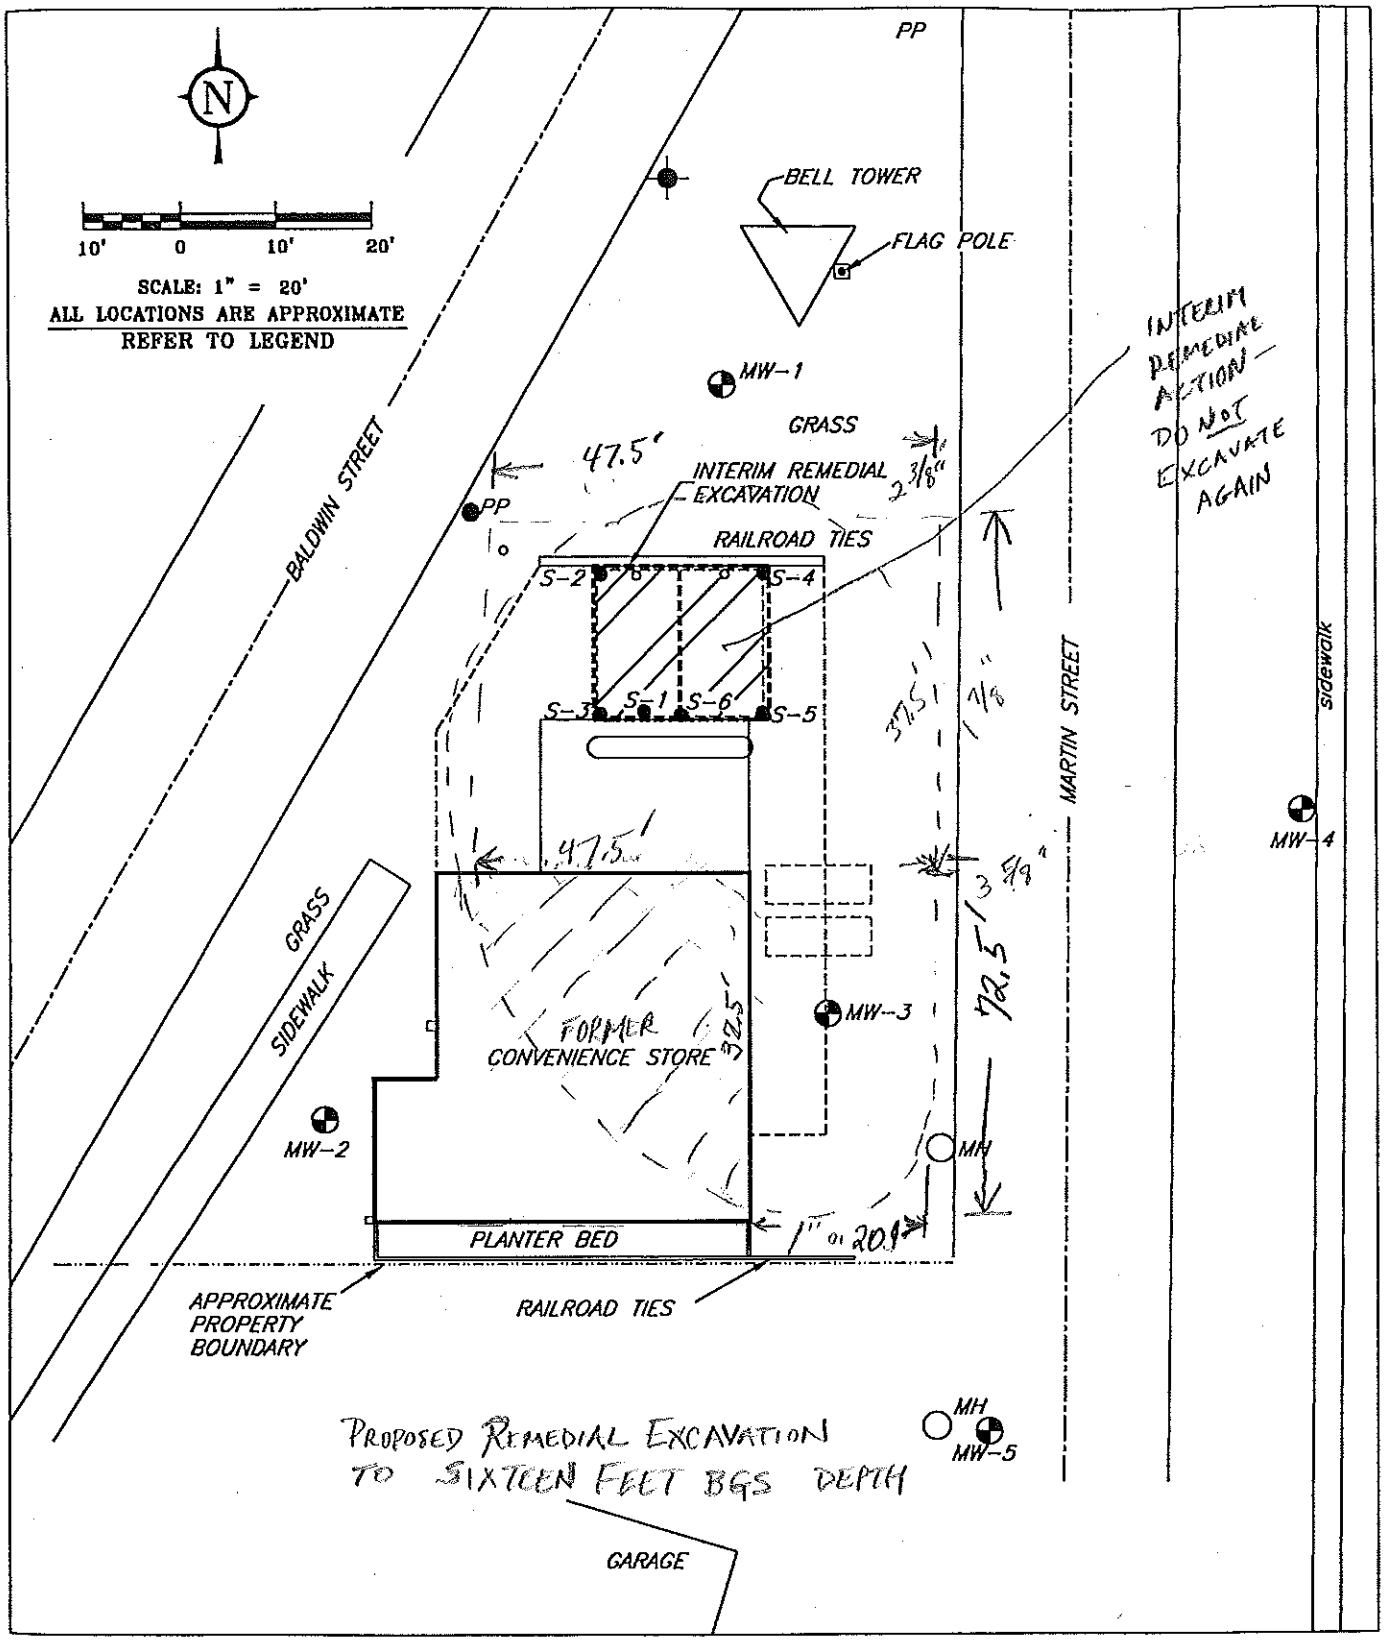

FIGURE 6: INTERIM REMEDIAL EXCAVATION SOIL SAMPLING LOCATIONS

FISCHER RIPON OFFICE P.O. BOX 552, RIPON, WI 54971 KAUKAUNA OFFICE P.O. BOX 127, KAUKAUNA, WI 54130	97201.002 DRAWN BY: KP — REVIEWED BY: DATE: 4/19/99 — APPROVED BY: IDE: JIMMYS	JIMMY'S GAS & GO SHARON, WISCONSIN SITE INVESTIGATION