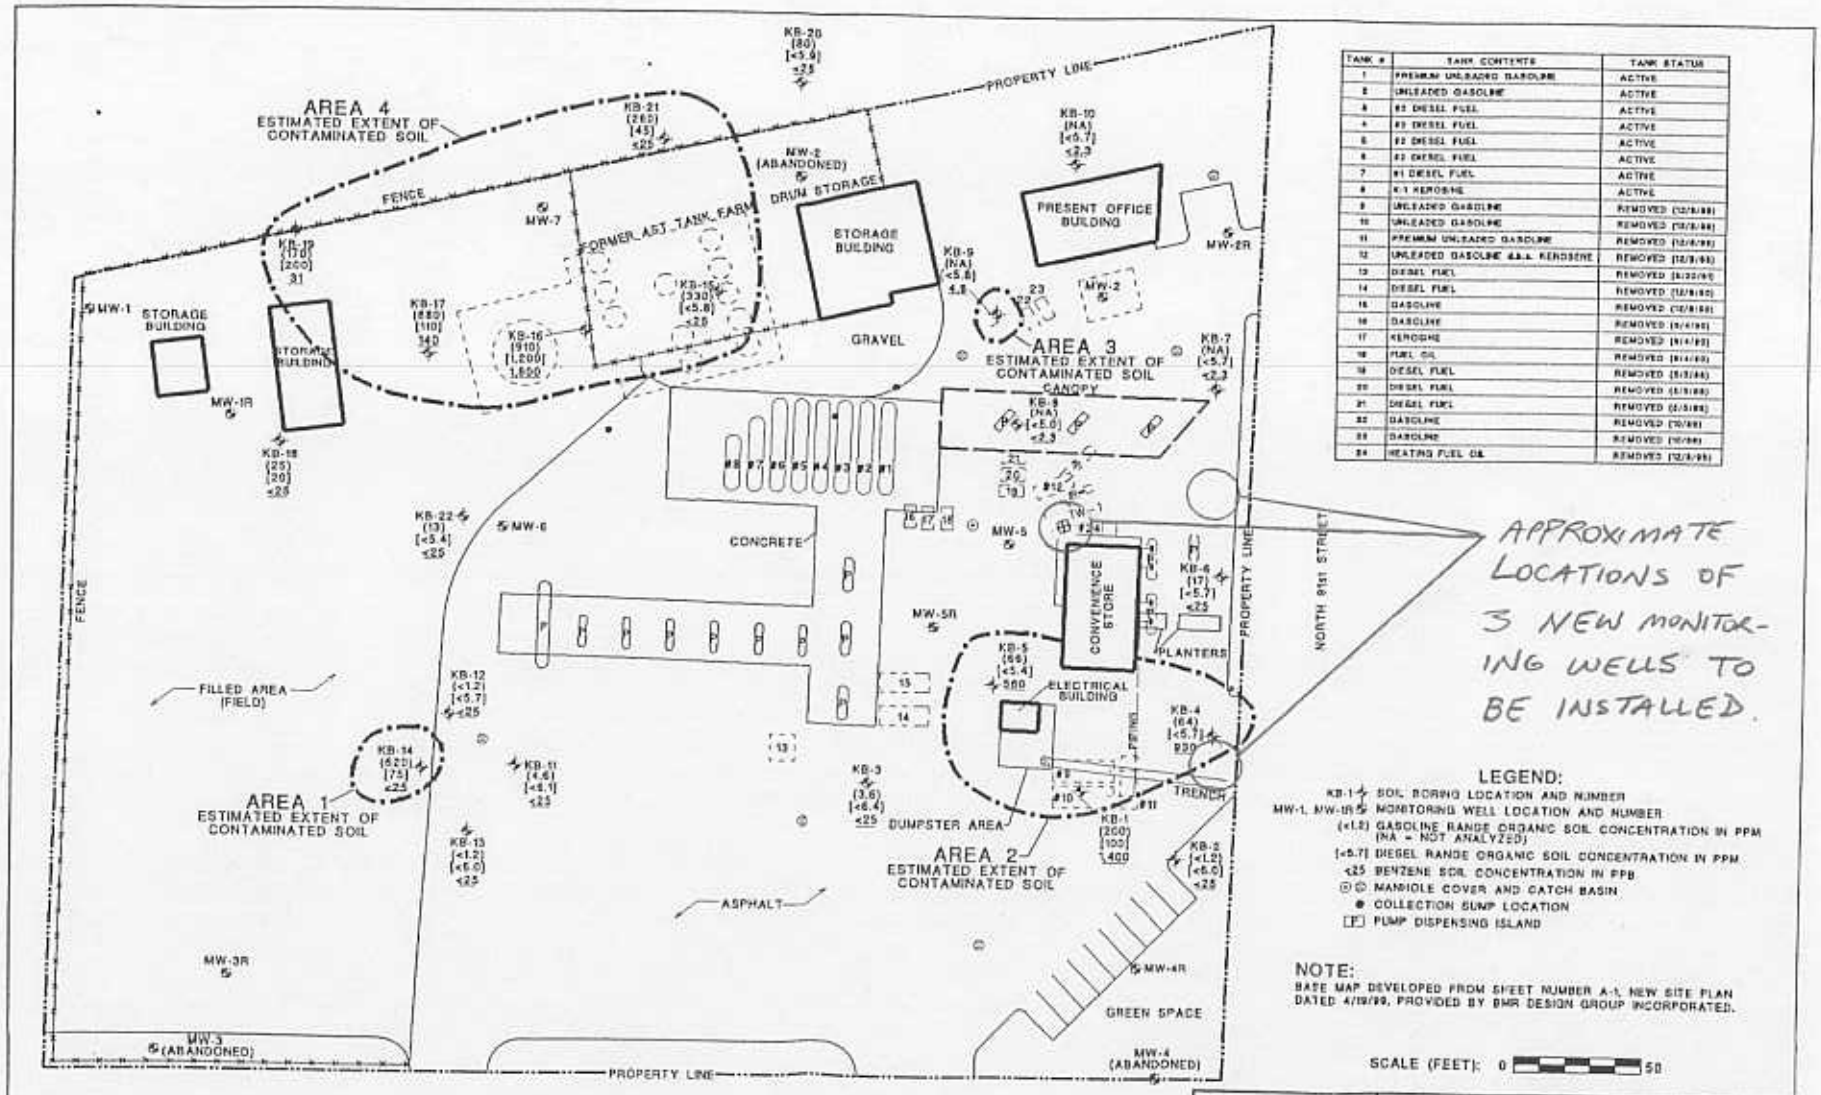

TANK #	TANK CONTENTS	TANK STATUS
1	PREMIUM UNLEADED GASOLINE	ACTIVE
2	UNLEADED GASOLINE	ACTIVE
3	#2 DIESEL FUEL	ACTIVE
4	#2 DIESEL FUEL	ACTIVE
5	#2 DIESEL FUEL	ACTIVE
6	#2 DIESEL FUEL	ACTIVE
7	#1 DIESEL FUEL	ACTIVE
8	K-1 KEROSENE	ACTIVE
9	UNLEADED GASOLINE	REMOVED (12/8/88)
10	UNLEADED GASOLINE	REMOVED (12/8/88)
11	PREMIUM UNLEADED GASOLINE	REMOVED (12/8/88)
12	UNLEADED GASOLINE & K-1 KEROSENE	REMOVED (12/8/88)
13	DIESEL FUEL	REMOVED (8/22/89)
14	DIESEL FUEL	REMOVED (12/8/88)
15	GASOLINE	REMOVED (12/8/88)
16	GASOLINE	REMOVED (8/4/89)
17	KEROSENE	REMOVED (8/4/89)
18	FUEL OIL	REMOVED (8/4/89)
19	DIESEL FUEL	REMOVED (5/3/94)
20	DIESEL FUEL	REMOVED (5/3/94)
21	DIESEL FUEL	REMOVED (5/3/94)
22	GASOLINE	REMOVED (10/88)
23	GASOLINE	REMOVED (10/88)
24	HEATING FUEL OIL	REMOVED (12/8/88)

APPROXIMATE LOCATIONS OF 3 NEW MONITORING WELLS TO BE INSTALLED.

LEGEND:

- KB-1 — SOIL BORING LOCATION AND NUMBER
- MW-1, MW-1R — MONITORING WELL LOCATION AND NUMBER
- (<1.2) GASOLINE RANGE ORGANIC SOIL CONCENTRATION IN PPM (NA - NOT ANALYZED)
- [<5.7] DIESEL RANGE ORGANIC SOIL CONCENTRATION IN PPM
- <25 BENZENE SOIL CONCENTRATION IN PPB
- MANHOLE COVER AND CATCH BASIN
- COLLECTION SUMP LOCATION
- PUMP DISPENSING ISLAND

NOTE:
BASE MAP DEVELOPED FROM SHEET NUMBER A-1, NEW SITE PLAN DATED 4/19/99, PROVIDED BY BMR DESIGN GROUP INCORPORATED.

SCALE (FEET): 0 — 50

DRAWN BY: KRK	FIGURE #3 DETAIL SHEET
APPROVED BY:	ESTIMATED EXTENT OF SOIL CONTAMINATION
DATE: 1/13/00	KAUL-91st AND FLAGG STREET MILWAUKEE, WISCONSIN
PROJECT #97373.02K	ADVENT
REVISION #	ENVIRONMENTAL SERVICES, INC.