LOPPNOW PROPERTY/53036-9702-01-A

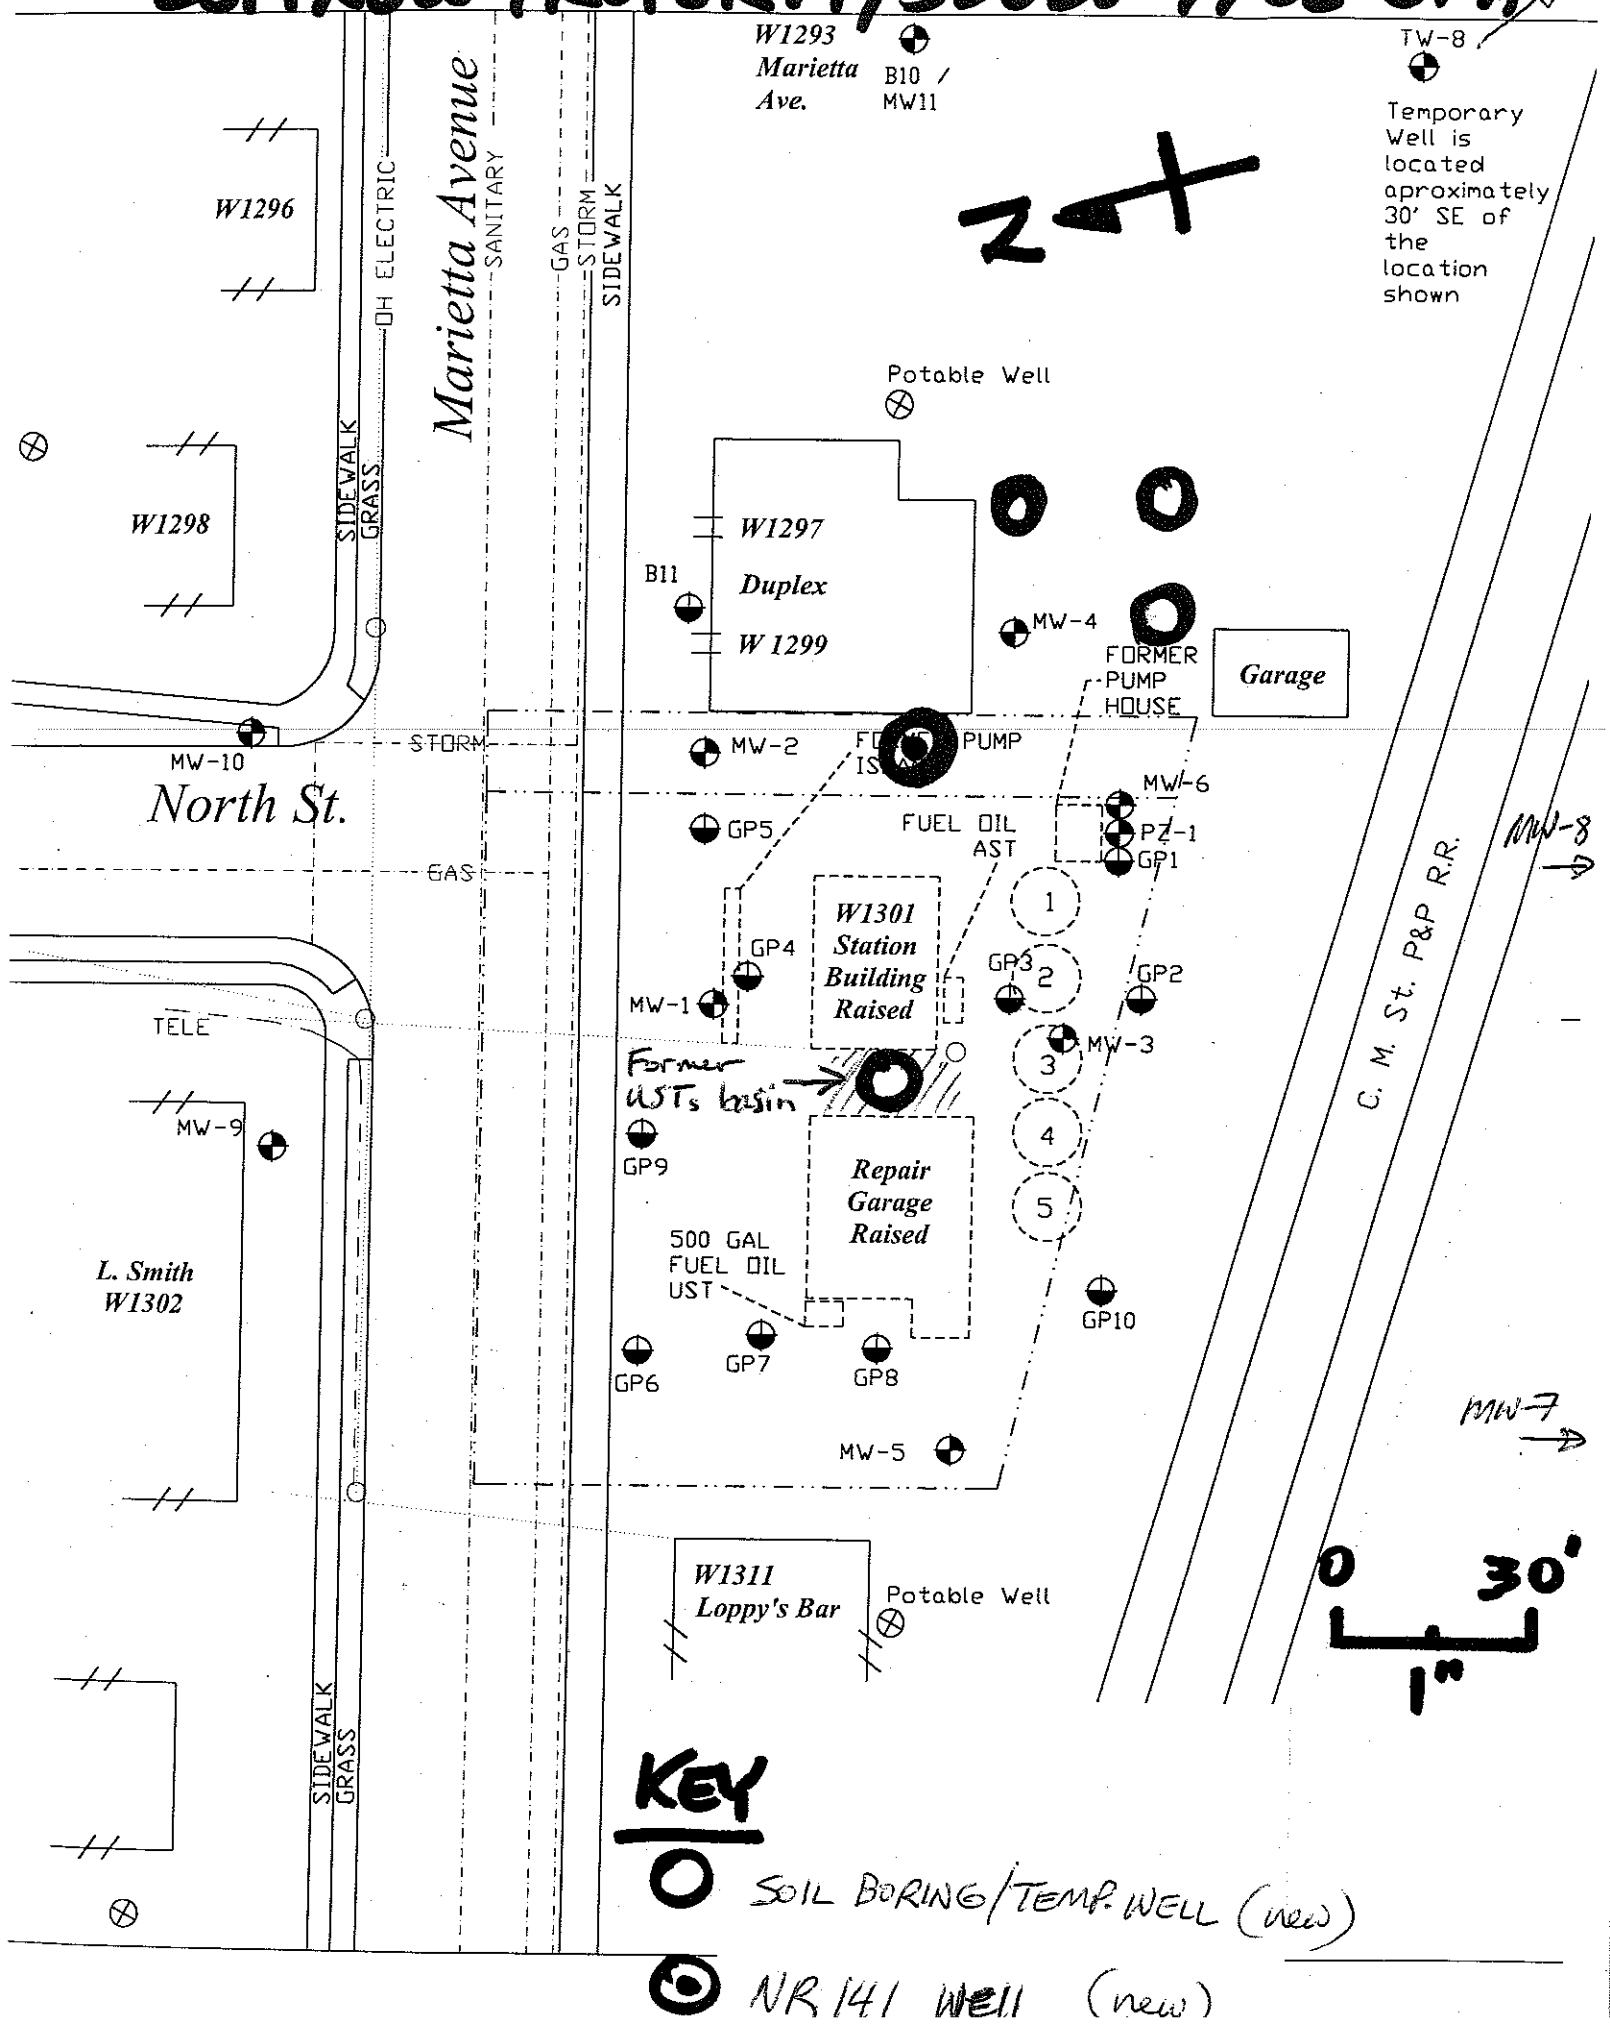

KEY

SOIL BORING/TEMP. WELL (new)

NR 141 WELL (new)