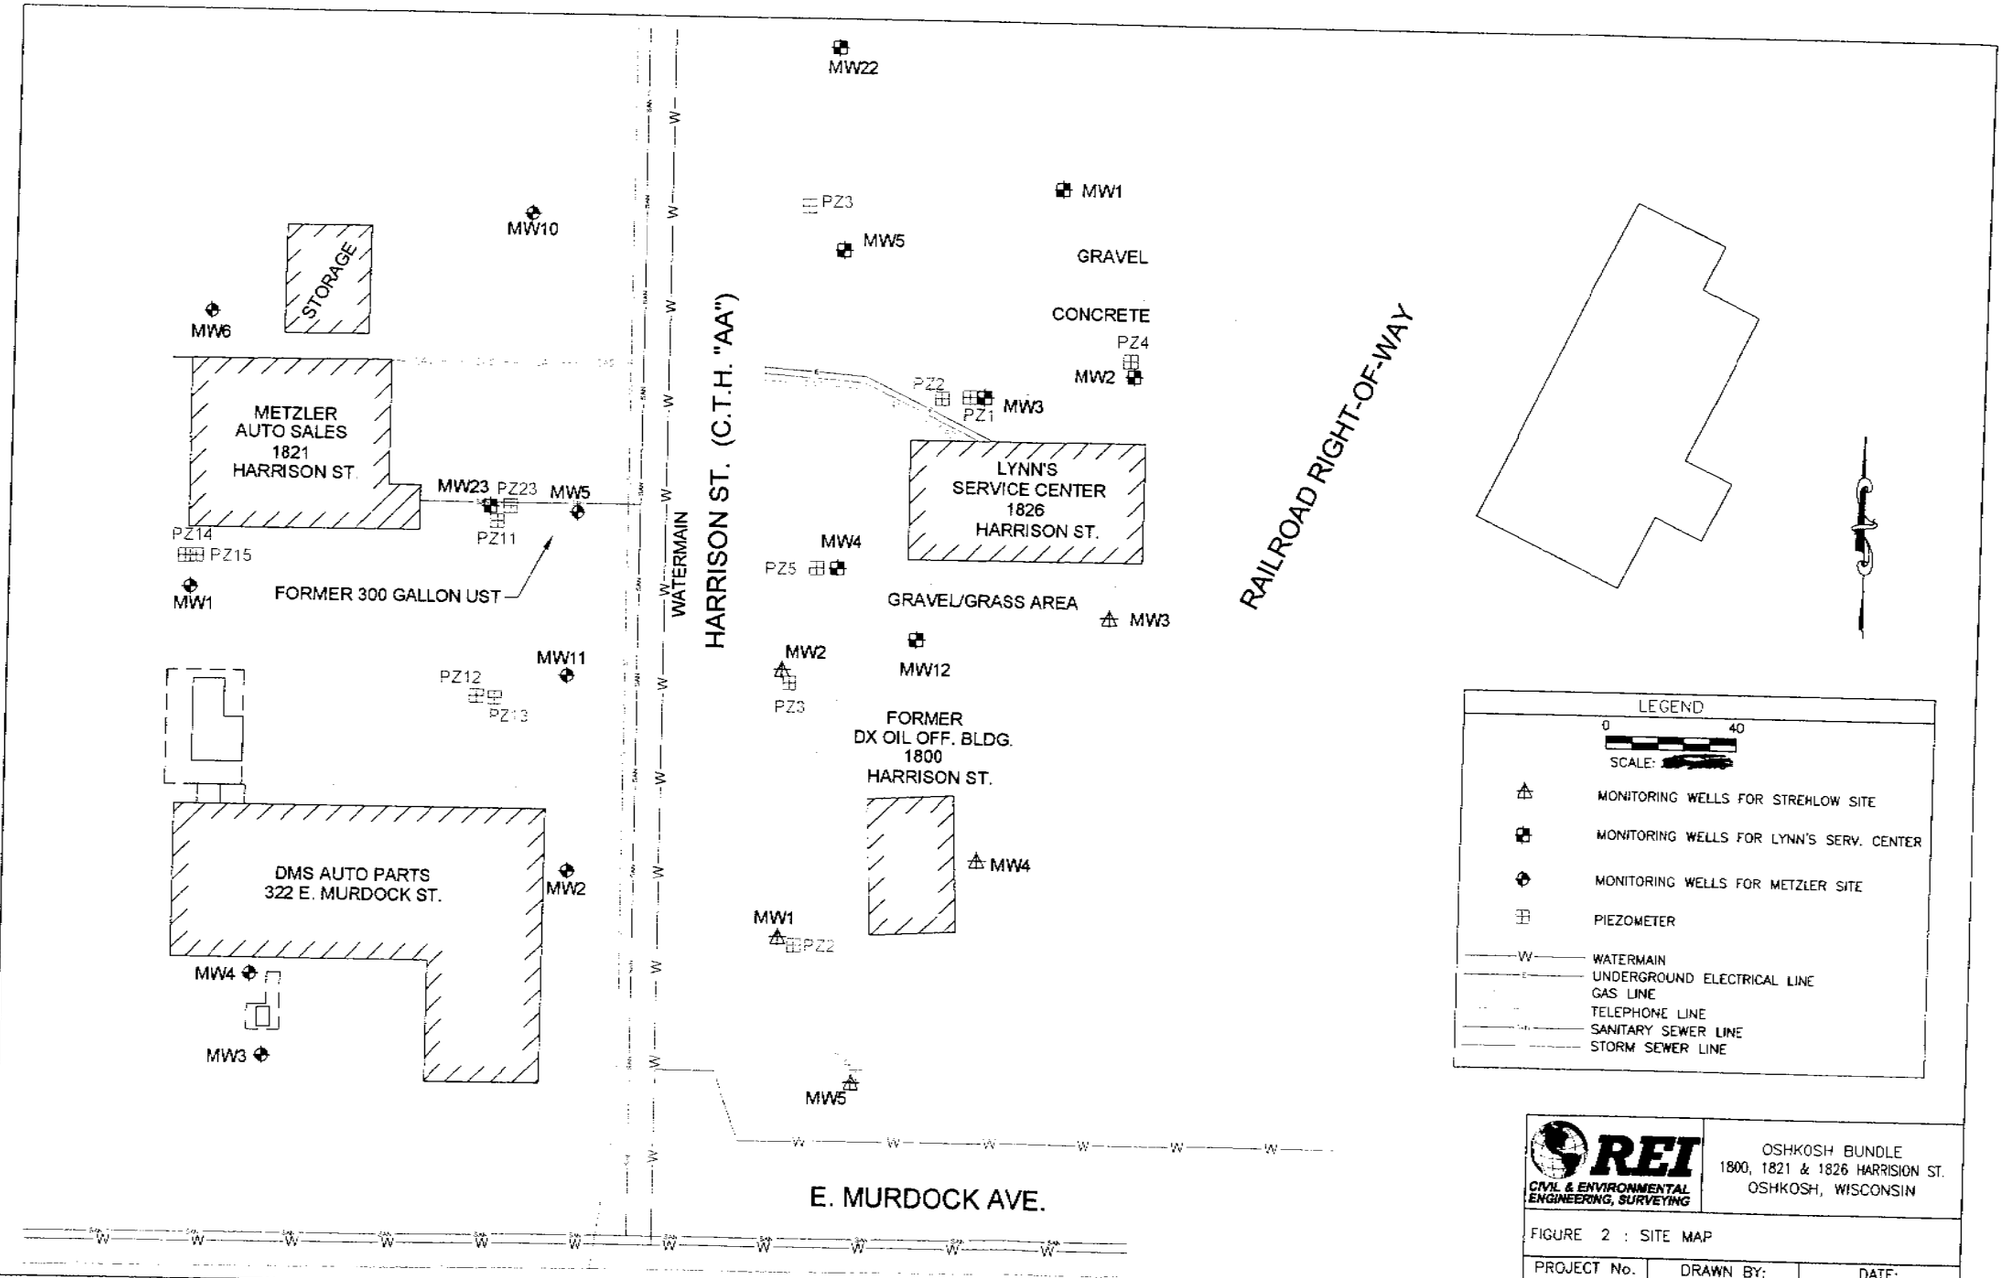
MW22
PZ3
MW1
MW5
GRAVEL
CONCRETE
PZ4
MW2
PZ2
PZ1
MW3
LYNN'S
SERVICE CENTER
1826
HARRISON ST.
RAILROAD RIGHT-OF-WAY
MW10
STORAGE
MW6
METZLER
AUTO SALES
1821
HARRISON ST.
MW23
PZ23
MW5
PZ11
PZ14
PZ15
MW1
FORMER 300 GALLON UST
WATERMAIN
HARRISON ST. (C.T.H. "AA")
MW4
PZ5
GRAVEL/GRASS AREA
MW3
MW2
MW12
PZ3
FORMER
DX OIL OFF. BLDG.
1800
HARRISON ST.
MW4
MW11
PZ12
PZ13
DMS AUTO PARTS
322 E. MURDOCK ST.
MW2
MW1
PZ2
MW4
MW3
MW5
E. MURDOCK AVE.
LEGEND
0
40
SCALE:
MONITORING WELLS FOR STREHLOW SITE
MONITORING WELLS FOR LYNN'S SERV. CENTER
MONITORING WELLS FOR METZLER SITE
PIEZOMETER
WATERMAIN
UNDERGROUND ELECTRICAL LINE
GAS LINE
TELEPHONE LINE
SANITARY SEWER LINE
STORM SEWER LINE
REI
CIVIL & ENVIRONMENTAL ENGINEERING, SURVEYING
OSHKOSH BUNDLE
1800, 1821 & 1826 HARRISION ST.
OSHKOSH, WISCONSIN
FIGURE 2 : SITE MAP
PROJECT No.
2979
DRAWN BY:
TJR
DATE:
1/7/04
J:\DRAFTING\2979\dwg\2979BASE.DWG