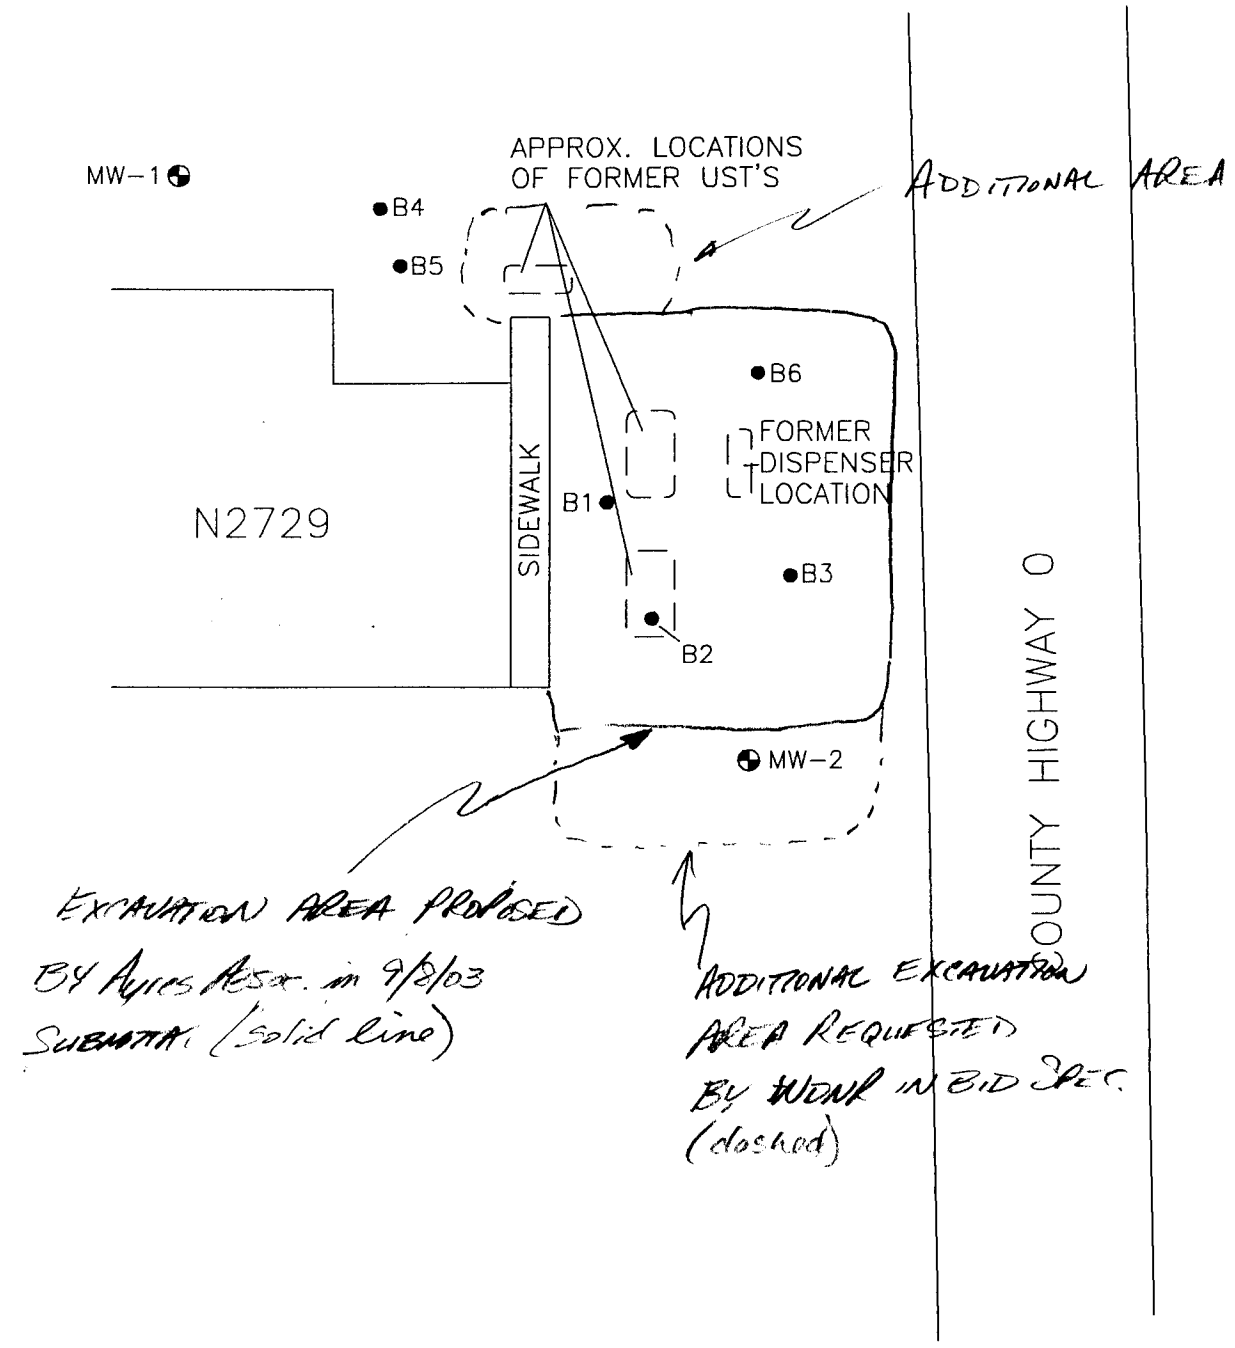

MW-3

LEGEND

- MONITORING WELL LOCATION
- BORING LOCATION

NORTH

0 10 20 40

SCALE IN FEET

EARTH TECH

A tyco INTERNATIONAL LTD. COMPANY

5255 Glenwood Hills Parkway, SE • P.O. Box 874 • Grand Rapids, MI 49588-0874 (616) 942-4600

DRAWN BY: B.C.R.	DATE: FEBRUARY 13, 2001
CHECKED BY: R.G.	EDITED BY: BCR021601
FILE NAME: 19270-BOR-FEB	

FIGURE 3

BORING LOCATION MAP

N2729 COUNTY HIGHWAY O
WARRENS, WISCONSIN

PROJECT NUMBER	19270.01	SCALE: 1" = 20'