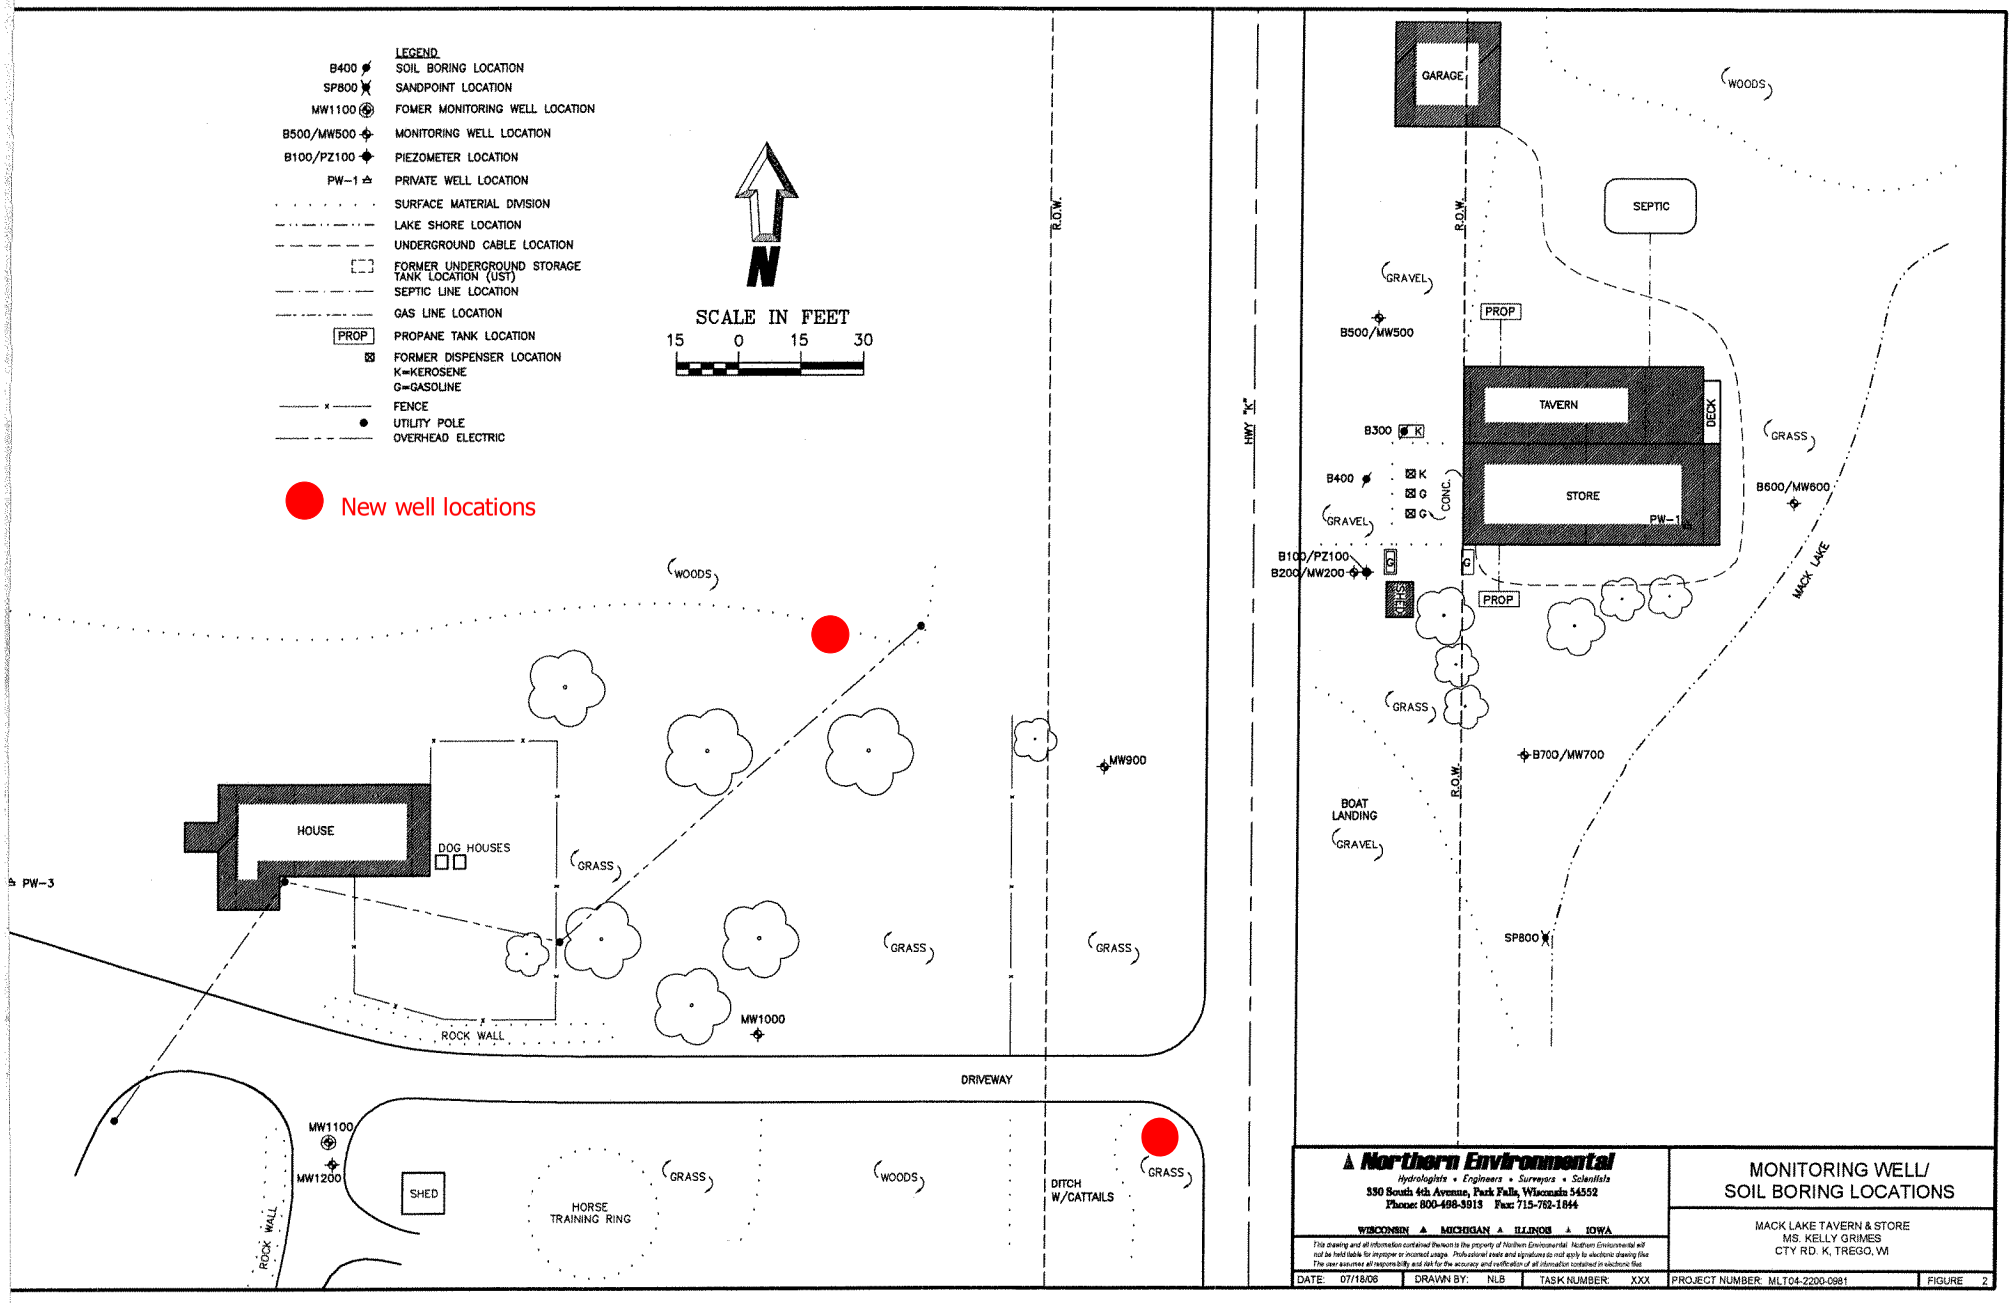
LEGEND
B400 SOIL BORING LOCATION
SP800 SANDPOINT LOCATION
MW1100 FOMER MONITORING WELL LOCATION
B500/MW500 MONITORING WELL LOCATION
B100/PZ100 PIEZOMETER LOCATION
PW-1 PRIVATE WELL LOCATION
SURFACE MATERIAL DIVISION
LAKE SHORE LOCATION
UNDERGROUND CABLE LOCATION
FORMER UNDERGROUND STORAGE TANK LOCATION (UST)
SEPTIC LINE LOCATION
GAS LINE LOCATION
PROP PROPANE TANK LOCATION
FORMER DISPENSER LOCATION
K=KEROSENE
G=GASOLINE
FENCE
UTILITY POLE
OVERHEAD ELECTRIC
N
SCALE IN FEET
15 0 15 30
New well locations
WOODS
HOUSE
DOG HOUSES
GRASS
PW-3
ROCK WALL
MW1000
MW900
DRIVEWAY
MW1100
MW1200
SHED
HORSE TRAINING RING
DITCH W/CATTAILS
R.O.W.
HWY "K"
GARAGE
SEPTIC
GRAVEL
PROP
B500/MW500
TAVERN
DECK
STORE
PW-1
B300
B400
CONC.
B600/MW600
B100/PZ100
B200/MW200
SEPTIC
MACK LAKE
B700/MW700
BOAT LANDING
SP800
Northern Environmental
Hydrologists • Engineers • Surveyors • Scientists
330 South 4th Avenue, Park Falls, Wisconsin 54552
Phone: 800-498-5913 Fax: 715-762-1844
WISCONSIN ▲ MICHIGAN ▲ ILLINOIS ▲ IOWA
This drawing and all information contained thereon is the property of Northern Environmental. Northern Environmental will not be held liable for improper or incorrect usage. Professional seals and signatures do not apply to electronic drawing files. The user assumes all responsibility and risk for the accuracy and verification of all information contained in electronic files.
MONITORING WELL/
SOIL BORING LOCATIONS
MACK LAKE TAVERN & STORE
MS. KELLY GRIMES
CTY RD. K, TREGO, WI
DATE: 07/18/06
DRAWN BY: NLB
TASK NUMBER: XXX
PROJECT NUMBER: MLT04-2200-0981
FIGURE 2