NO.	REVISIONS	DATE	BY	CHKD

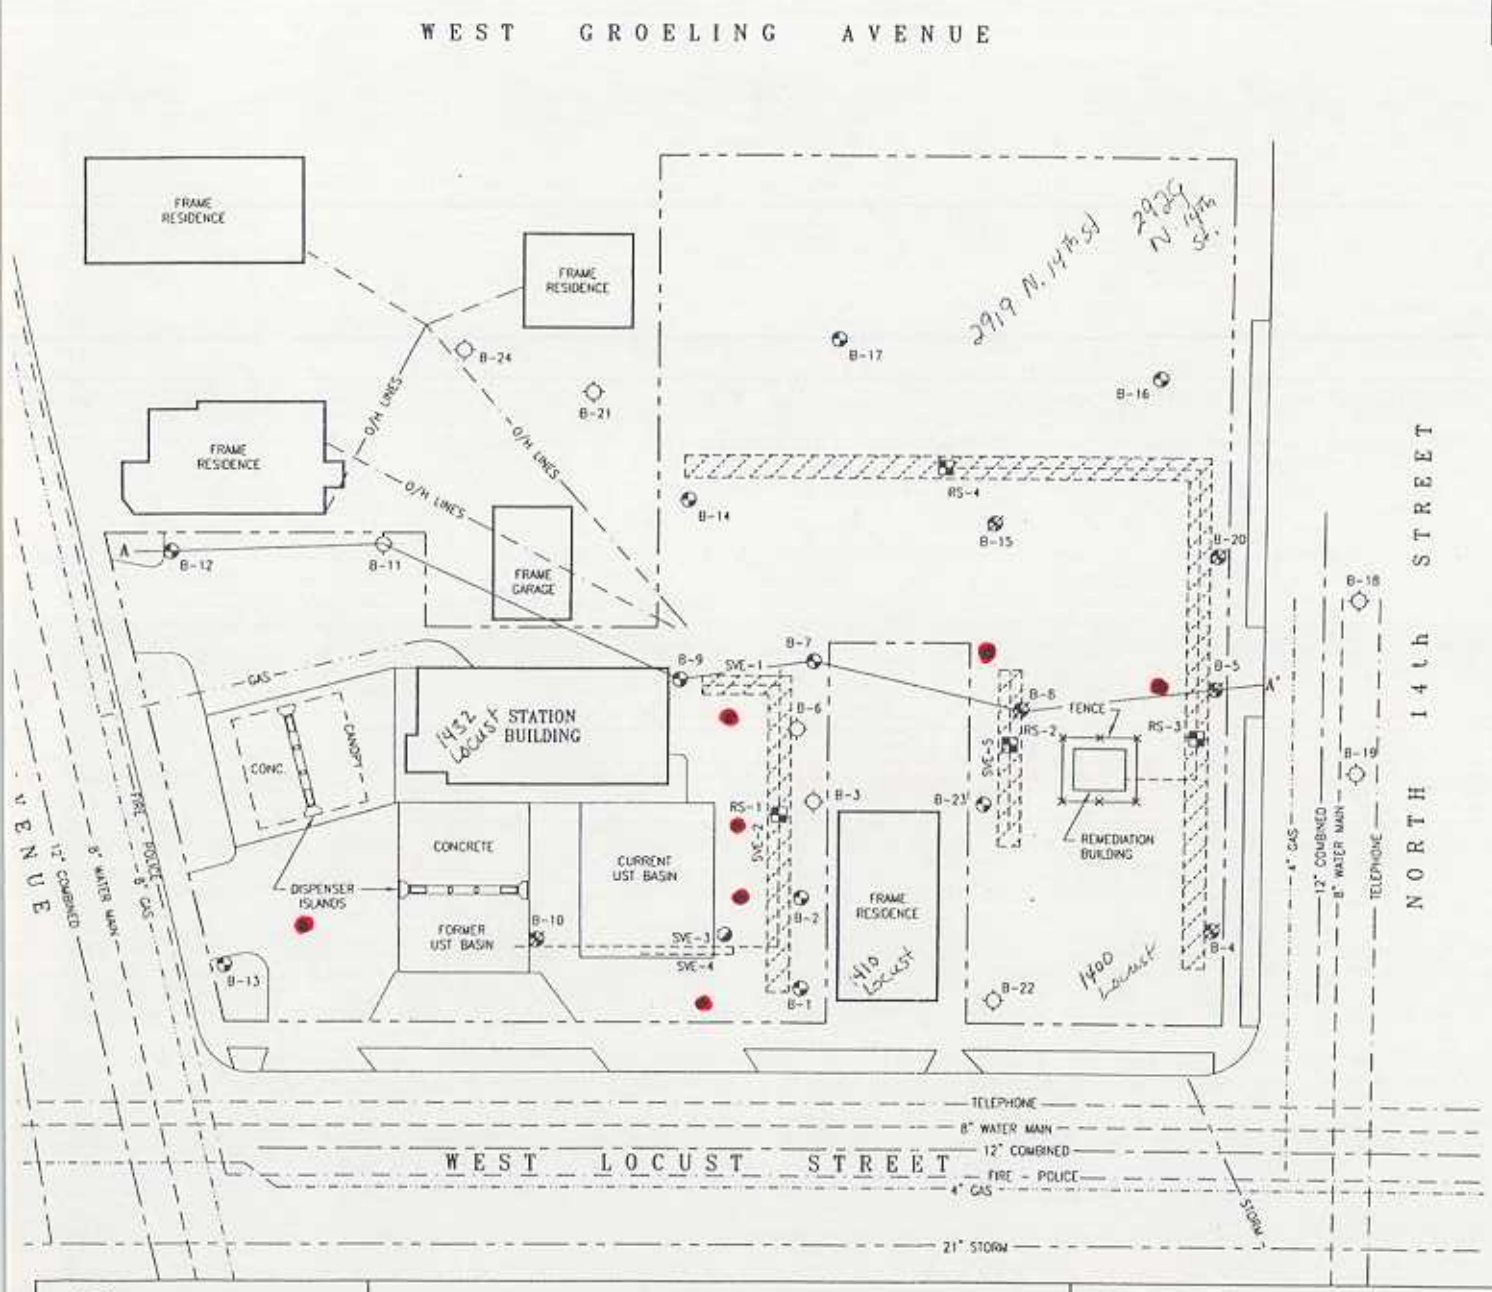

LEGEND

- PROPERTY BOUNDARY
- SOIL VAPOR EXTRACTION LINE
- GROUNDWATER COLLECTION TRENCH
- MONITORING WELL LOCATION
- RECOVERY WELL LOCATION
- ABANDONED MONITORING WELL LOCATION
- SOIL BORING LOCATION
- UST MONITORING SUMP LOCATION
- A—A' GEOLOGIC CROSS-SECTION
- Proposed boring location

Handex OF WISCONSIN
16940 VICTOR ROAD
NEW BERLIN, WI 53151
(262) 641-9011

EXXON MOBIL CORPORATION

Safety, Health, Environment

Exxon Mobil Environmental Remediation – U. S. Retail

SITE MAP

MOBIL SERVICE STATION # 05-FAB

1424 WEST LOCUST STREET

MILWAUKEE, MILWAUKEE COUNTY, WISCONSIN

DRAWN BY:	R. WALSHVELO
CHECKED BY:	–
SCALE:	1" = 40'
DATE:	3/25/04
DRAWING FILE:	116870

FIGURE 2