A = 25 x 50 x 4
B = 50 x 30 x 10
C = 50 x 30 x 10

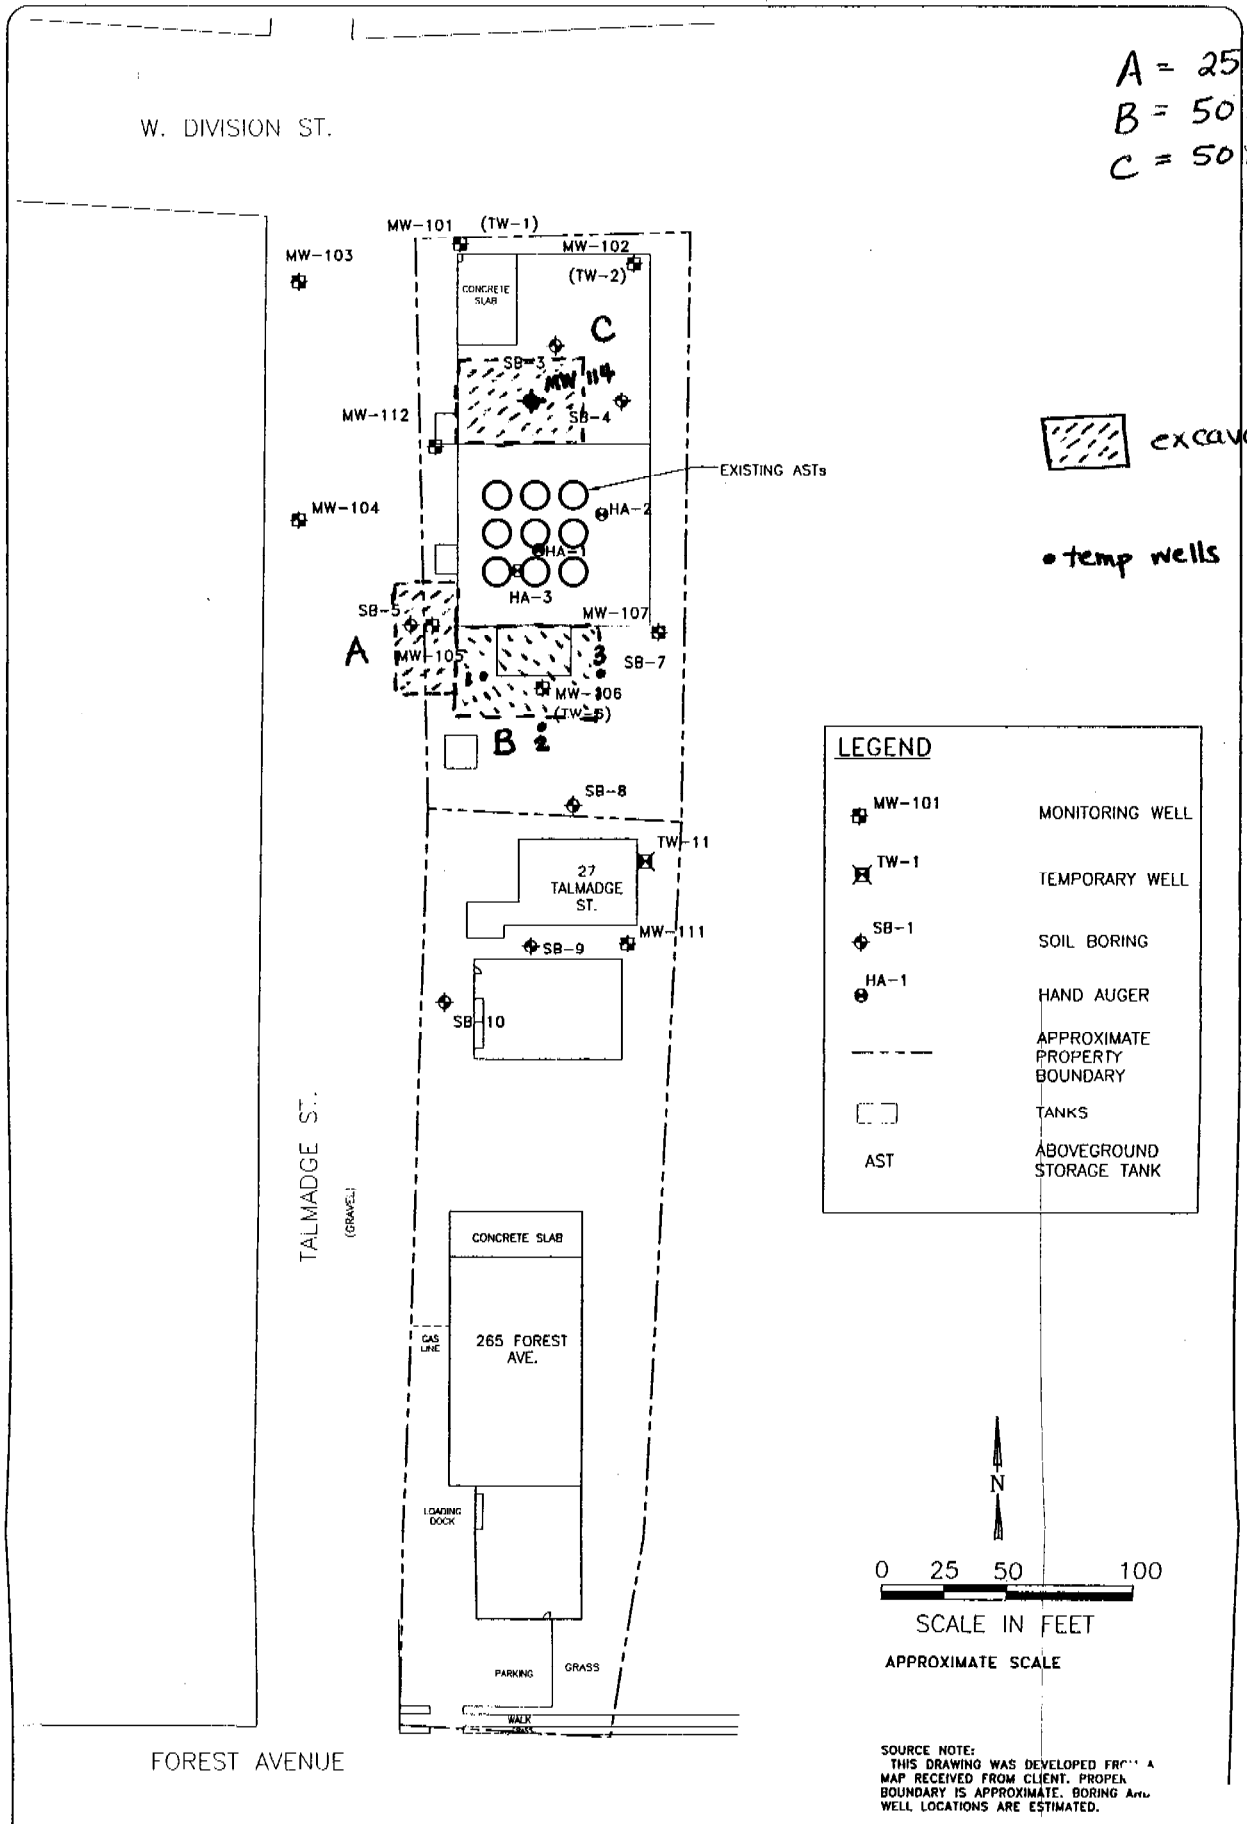

FIGURE NO. 2	DRAWING NO. 1503-15-B04	PROJECT NO. 1503/1.5	Natural Resource Technology

SITE LAYOUT AND SAMPLING LOCATIONS
O'CONNOR OIL COMPANY
FOND DU LAC BULK PLANTS
270 W. DIVISION STREET AND 27 TALMADGE STREET
FOND DU LAC, WISCONSIN

DRAWN BY:	TAS	DATE:	03/07/03
CHECKED BY:	EPK	DATE:	03/07/03
APPROVED BY:	EPK	DATE:	03/07/03
XREF: NONE			