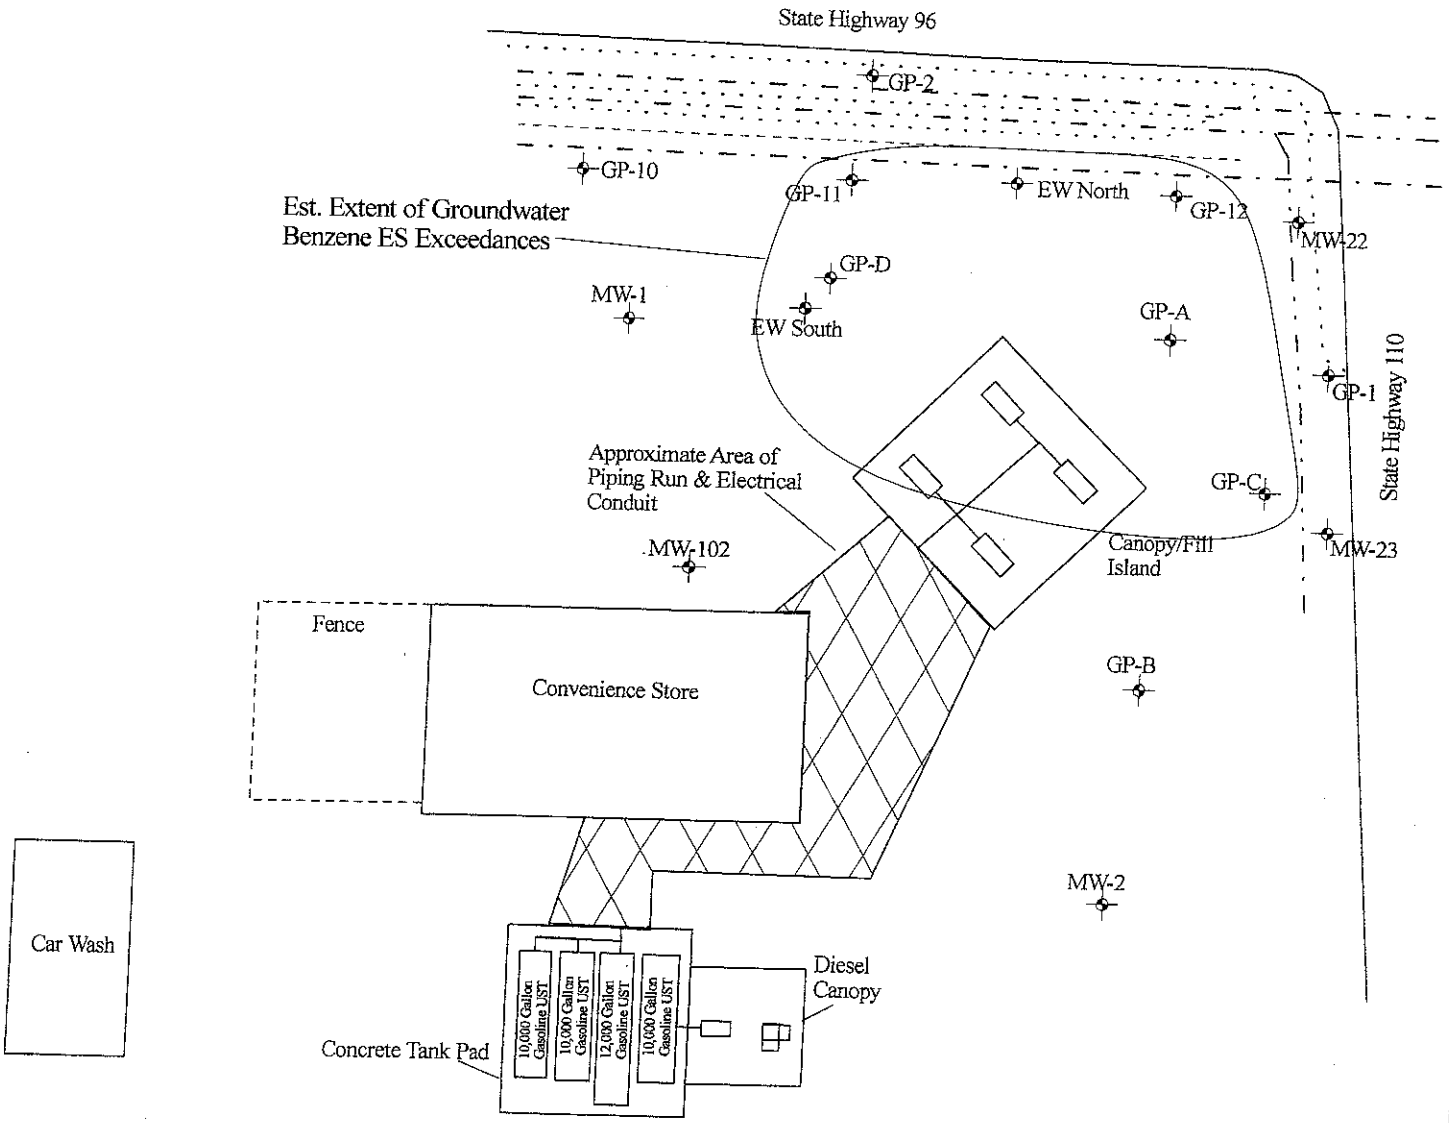

Electric
Sewer
Gas
Water

Figure:	Figure 5 Groundwater Contamination Map
Site Location:	Outagamie Coop E7487 US Hwy 96 Fremont, Wisconsin
Source:	Obtained from NRP Environmental Consultants, Inc. Site Map
	BAY Environmental STRATEGIES, INC.

N

Client: Mr. Dan Schumann

Date: May 2007

Scale: 1"=40'

Drawn By: EED