Gannett Fleming

FIGURE 2

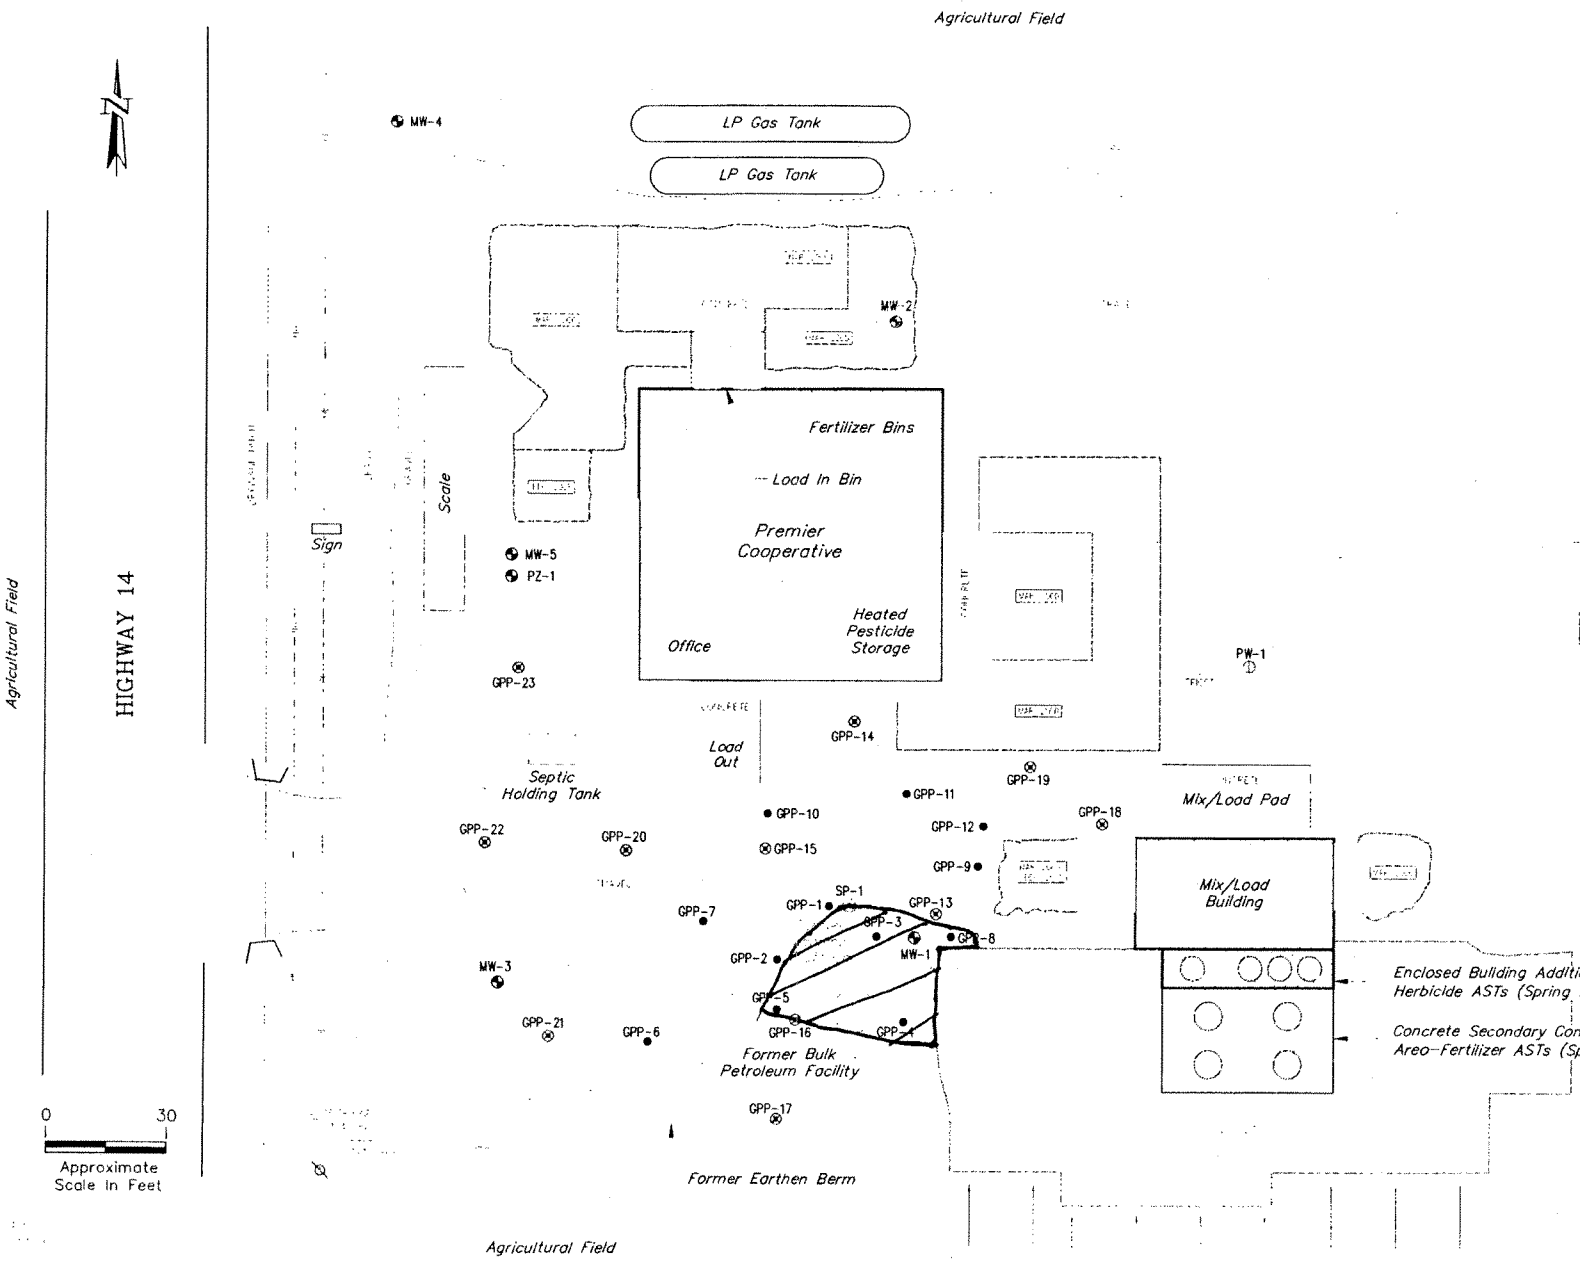

LEGEND

- Monitoring Well Location
- Private Well Location
- Geoprobe Boring Location (October 2002)
- Geoprobe Boring Location (December 2001)
- Soil Sample Location (October 2001)
- AST Location
- Former Petroleum AST Location
- Underground Electrical
- Natural Gas Service
- Utility Pole
- Date And Approximate Extent Of Agrichemical-Related Excavation

NOTES

1. Horizontal Locations Not Surveyed; Locations Are Approximate.
2. Not All Utilities And Structures Are Shown On Figure.

DRAFT COPY

SITE PLAN WITH SAMPLING AND WELL LOCATIONS

PREMIER COOPERATIVE

MAZOMANIE, WISCONSIN