LEGEND

- APPROXIMATE PROPERTY BOUNDARY
- FIRE HYDRANT
- UTILITY POLE
- TRANSFORMER
- —U— UTILITY LINE
- —E— UNDEGROUND ELECTRIC LINE
- —G— GAS LINE
- —FO— UNDEGROUND FIBER OPTIC
- —S— SEWER
- —W— WATER
- EXCAVATION AREA
- A & B FORMER 10,000-GALLON UNLEADED GASOLINE USTs

NOTE:

THREE 550-GALLON LEADED GASOLINE USTs WERE FOUND BENEATH THE PUMP ISLAND.

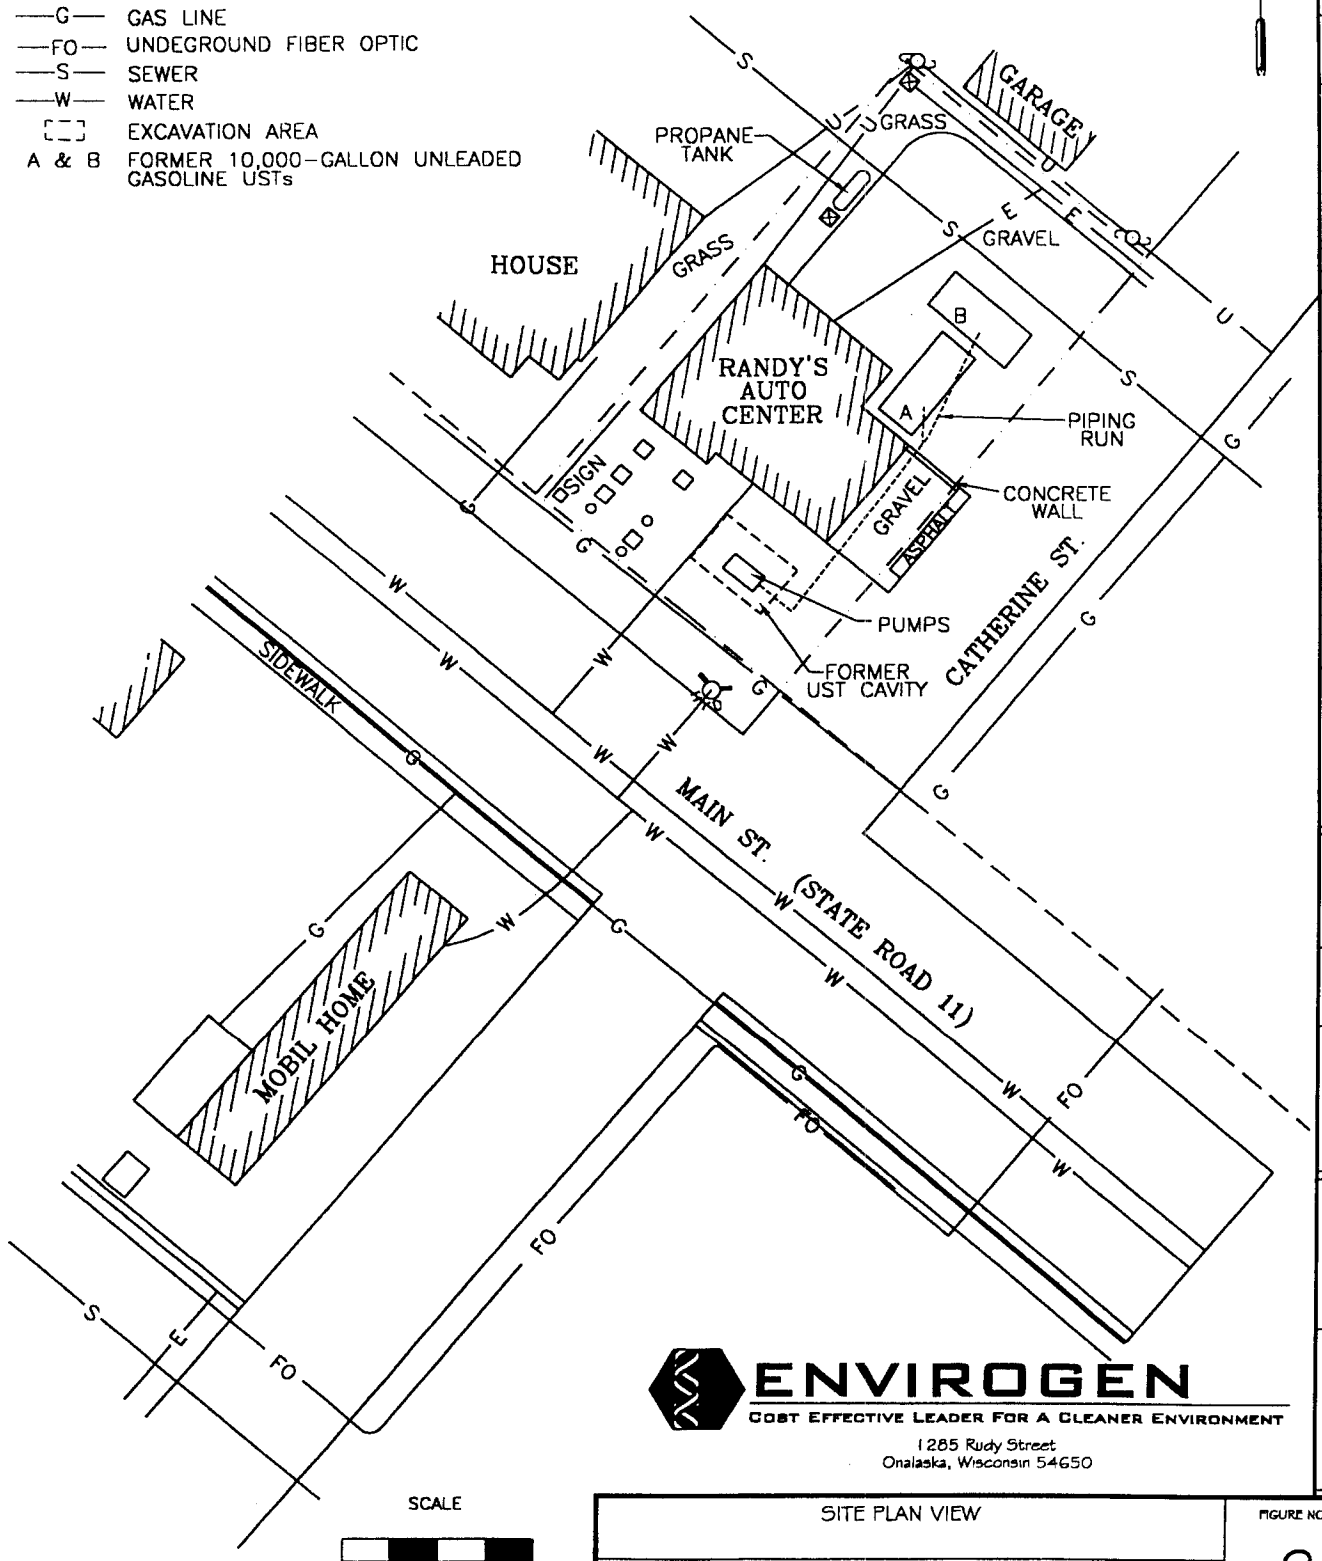

ENVIROGEN

COST EFFECTIVE LEADER FOR A CLEANER ENVIRONMENT

1285 Rudy Street
Onalaska, Wisconsin 54650

SCALE

0 10' 20' 30' 40'

SITE PLAN VIEW	FIGURE NO.
RANDY'S AUTO CENTER SITE BENTON, WISCONSIN	2

DATE	
ENGINEER	
DATE	
ENGINEER	
REVISIONS:	
APPROVED BY:	
CHECKED BY:	
06/25/01	
DRAWN BY:	RRT
DRAWING NO.	97.495.102