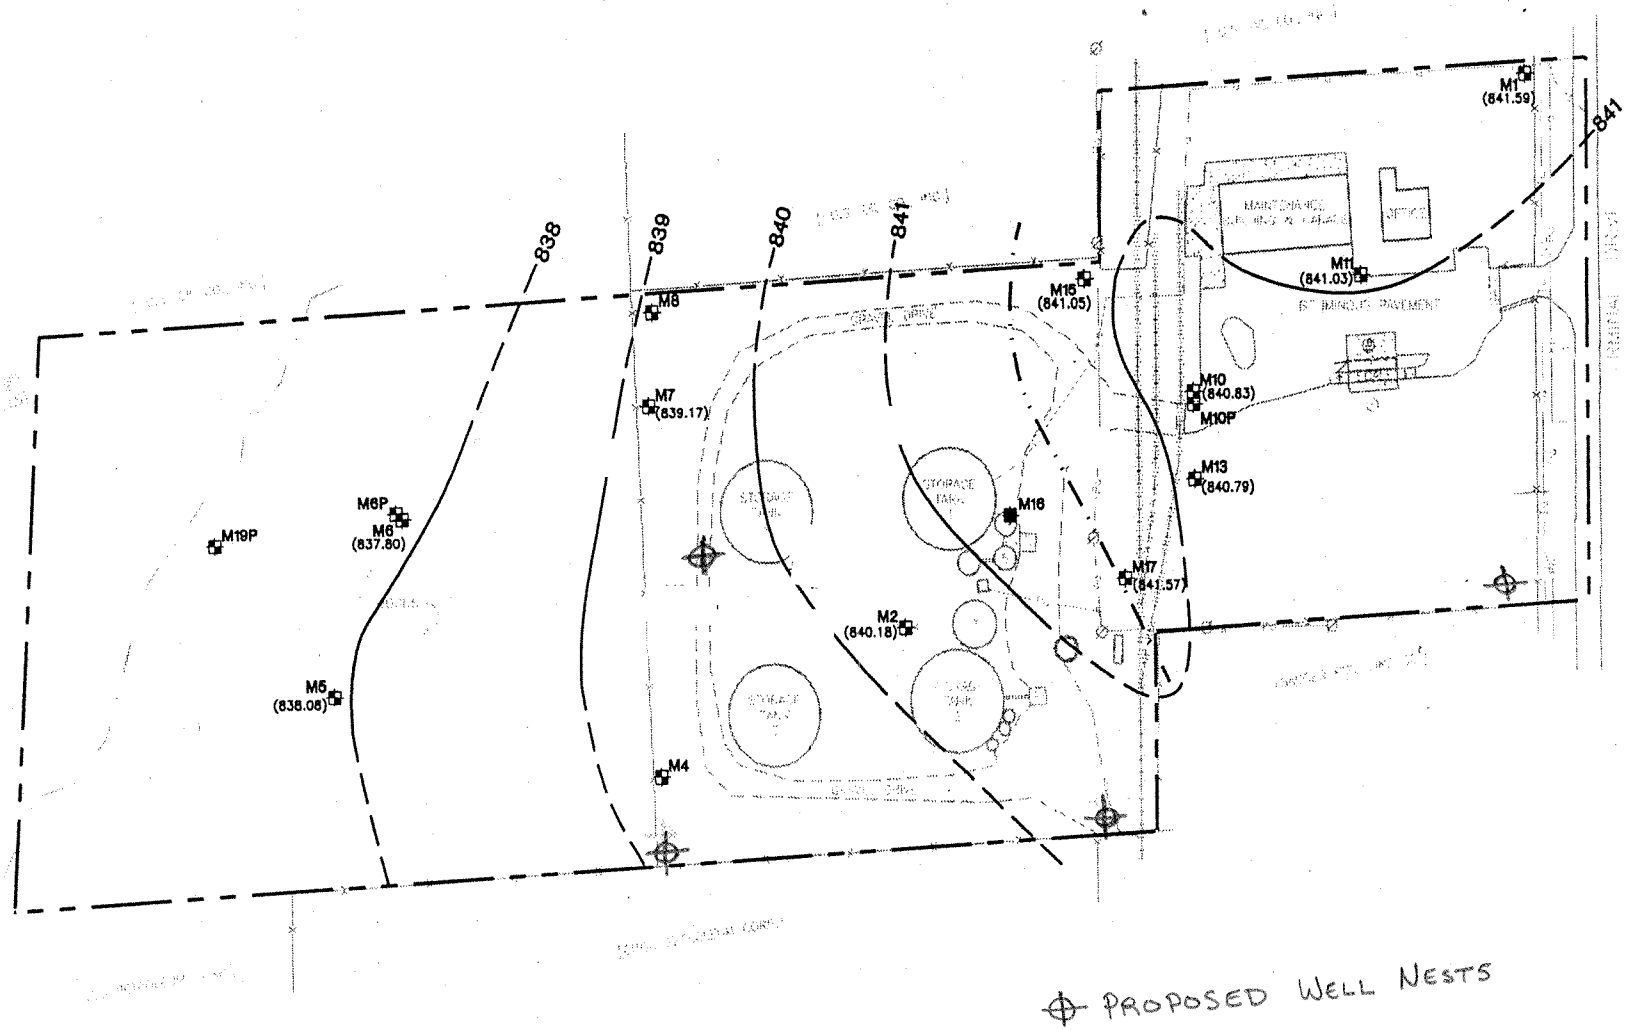

LEGEND

- POWER POLE
- CATCHBASIN
- SANITARY MANHOLE
- GAS LINE
- UNDERGROUND TELEPHONE LINE
- UNDERGROUND POWER LINE
- OVERHEAD POWER LINE
- FENCE LINE
- RAILROAD TRACKS
- CONCRETE
- M1 (841.59) — MONITORING WELL LOCATION, NUMBER, AND WATER TABLE ELEVATION
- M14 — ABANDONED MONITORING WELL LOCATION AND NUMBER
- RW1 — RECOVERY WELL LOCATION AND NUMBER
- HP01 — HYDRAULIC PROBE LOCATION AND NUMBER
- WETLANDS BOUNDARY
- PROPERTY LINE
- APPARENT GROUNDWATER DIVIDE
- 840 — WATER TABLE CONTOUR (CONTOUR INTERVAL: 1 FT, DASHED WHERE INFERRED)

NOTES

1. BASE MAP OBTAINED FROM A DRAWING "ALTA SURVEY", JOB NO. 041430, PREPARED BY BIRRENKOTT SURVEYING INC., SUN PRAIRIE, WISCONSIN, DATED NOVEMBER 12, 2004.
2. MONITORING AND RECOVERY WELL LOCATIONS SURVEYED BY BIRRENKOTT SURVEYING INC. ON FEBRUARY 14, 1992 (SURVEY NO. 621).
3. HYDRAULIC PROBE BORINGS HP01 AND HP03 PERFORMED BY METCO, ICN. ON AUGUST 6 AND 16, 1996.
4. WATER ELEVATIONS OBTAINED BY MWH ON DECEMBER 28 AND 29, 2004.

north

0 100 200

SCALE IN FEET