Figure 1

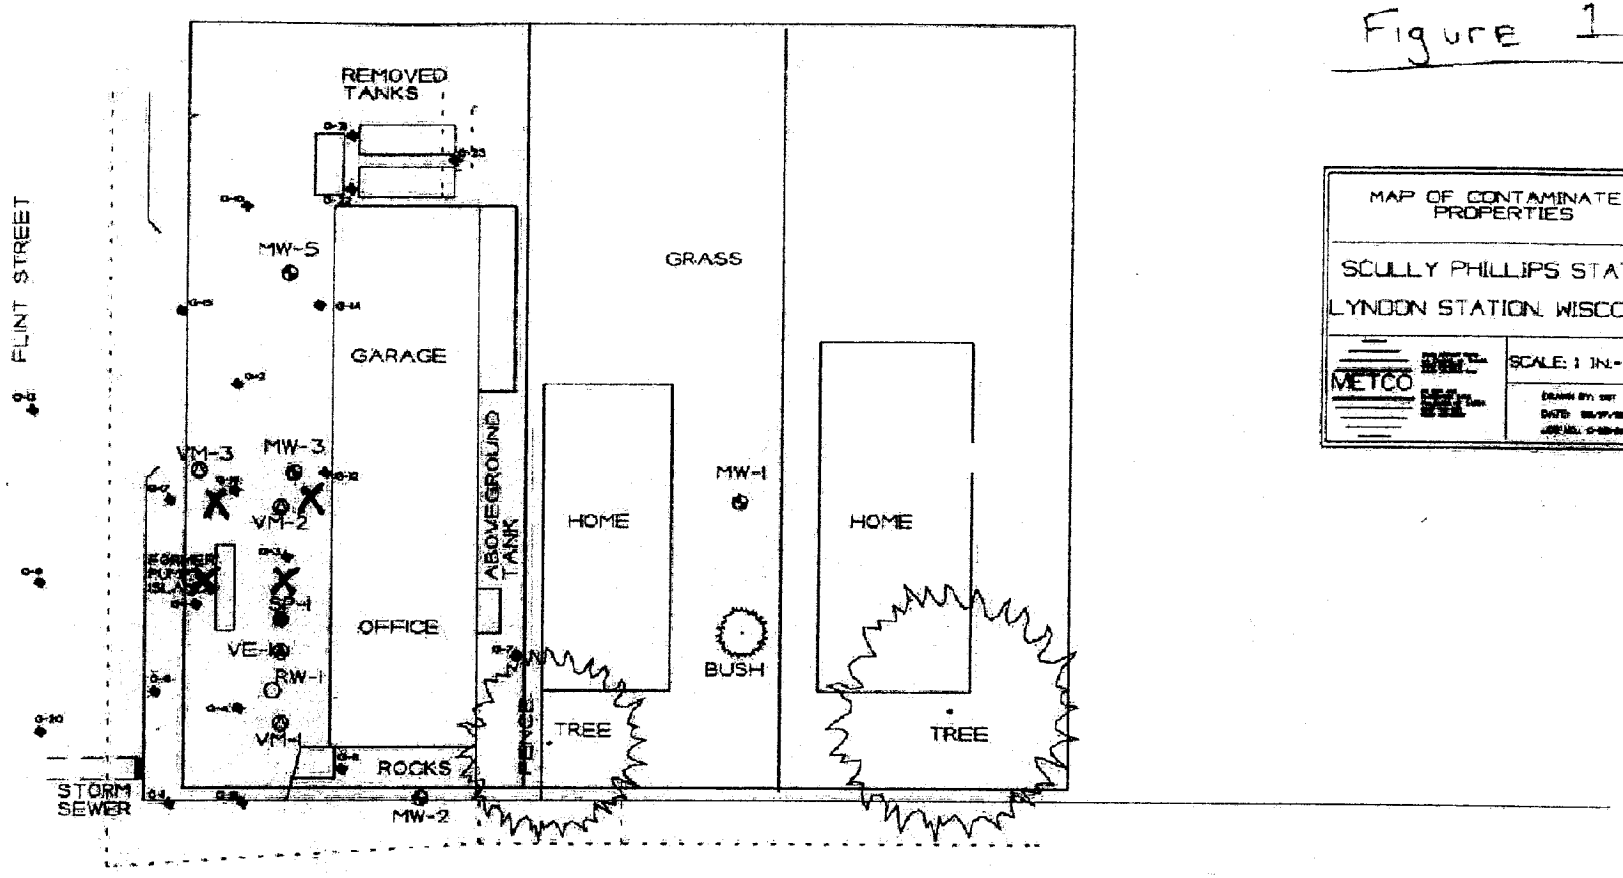

MAP OF CONTAMINATED PROPERTIES

SCULLY PHILLIPS STATION

LYNDON STATION, WISCONSIN

METCO

SCALE: 1 IN.=30 FT.

JUNEAU STREET

MW-6

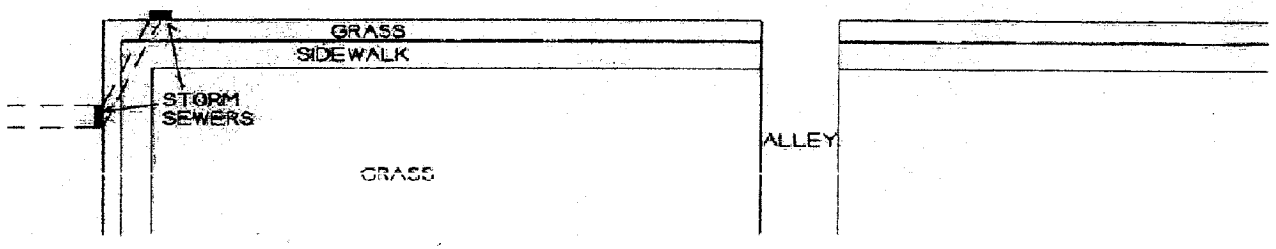

LEGEND

- SEWER LINE
- WATER LINE
- GEOPROBE LOCATION
- MONITORING WELL LOCATION
- GROUNDWATER RECOVERY WELL
- SOIL VAPOR EXTRACTION WELL
- SOIL VAPOR MONITORING WELL
- AIR SPARGING WELL

X SOIL BORING LOCATION