6/23/05

15 x 10 x 4
15 x 10 x 4 > Pump Islands
30 x 15 x 8 – Borings B5 & B8
30 x 10 x 8
10 x 15 x 8 > Former UST Bed

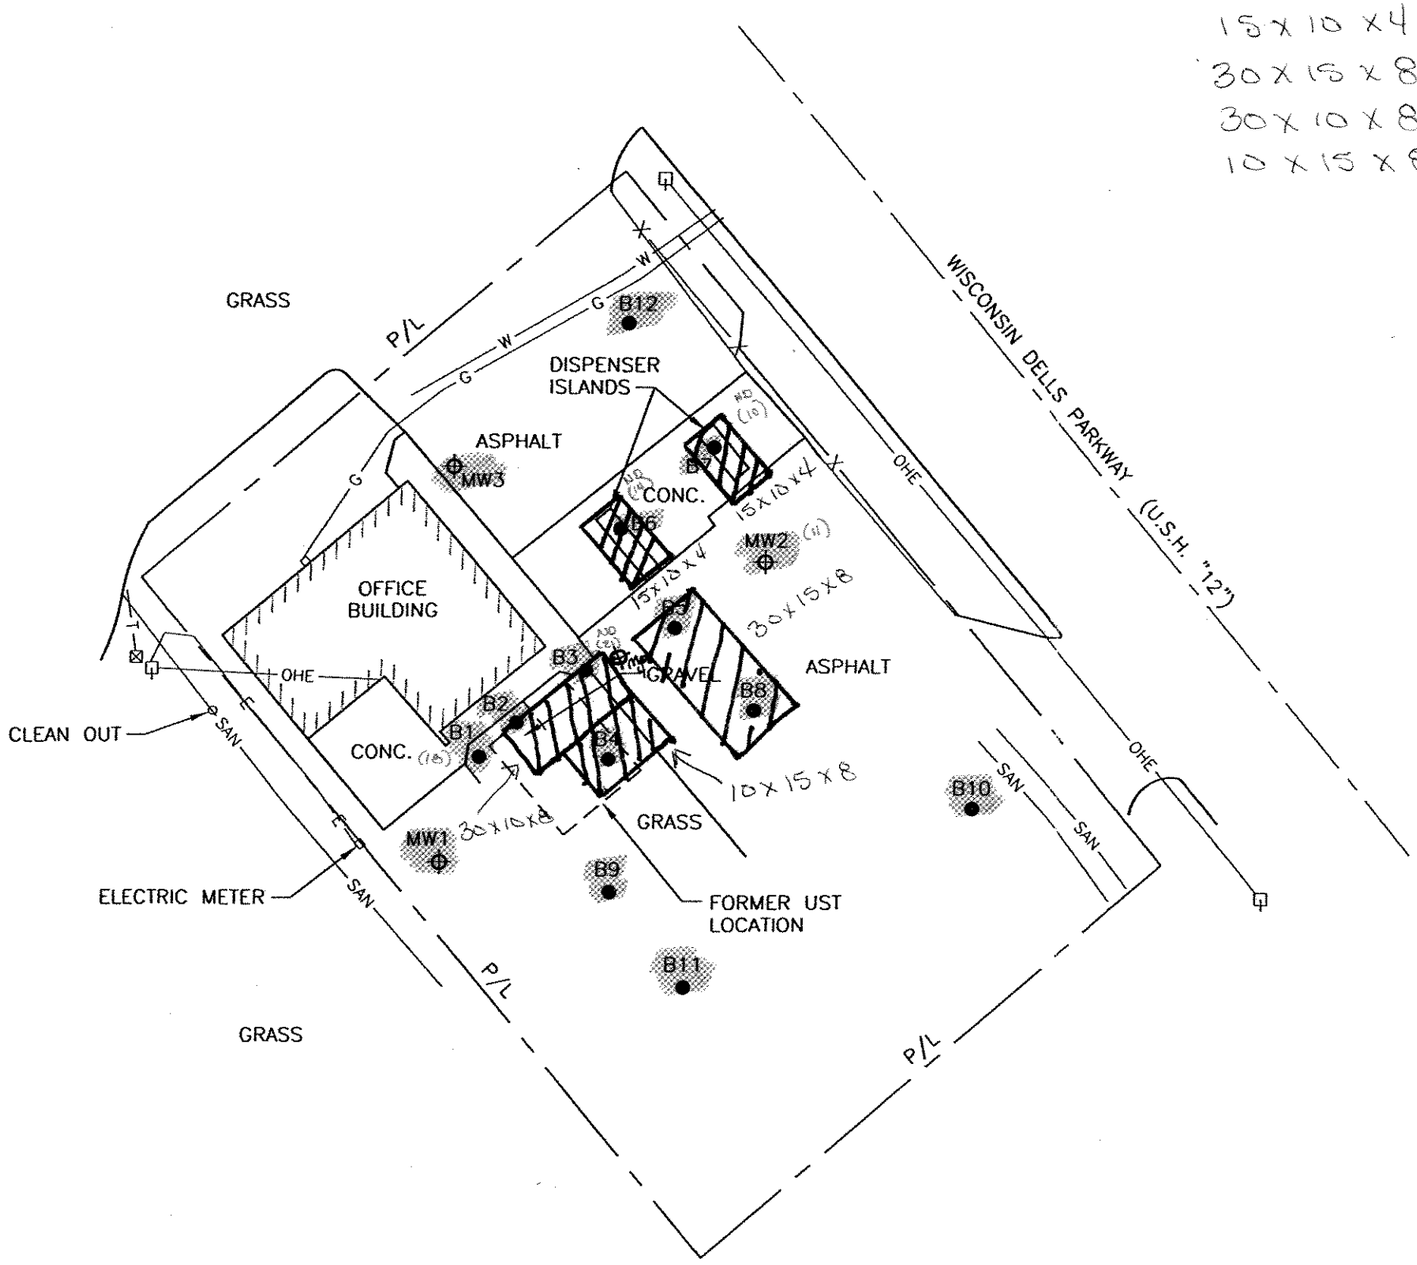

LEGEND

B1 ● SOIL BORING

MW1 ⊕ MONITORING WELL

N
W E
S

30 0 30
SCALE IN FEET

FIGURE 2

SOIL BORING AND MONITORING WELL LOCATIONS

LUSZCZAK PROPERTY
LAKE DELTON, WISCONSIN

MSA PROFESSIONAL SERVICES

TRANSPORTATION • MUNICIPAL • REMEDIATION
DEVELOPMENT • ENVIRONMENTAL

1230 South Boulevard Baraboo, WI 53913
608-356-2771 1-800-362-4505 Fax: 608-356-2770

DRAWN BY RHM	DATE 11-8-02	SHEET ___ of ___	
CHECKED BY	SCALE AS NOTED	FILE NO. 212813BA	