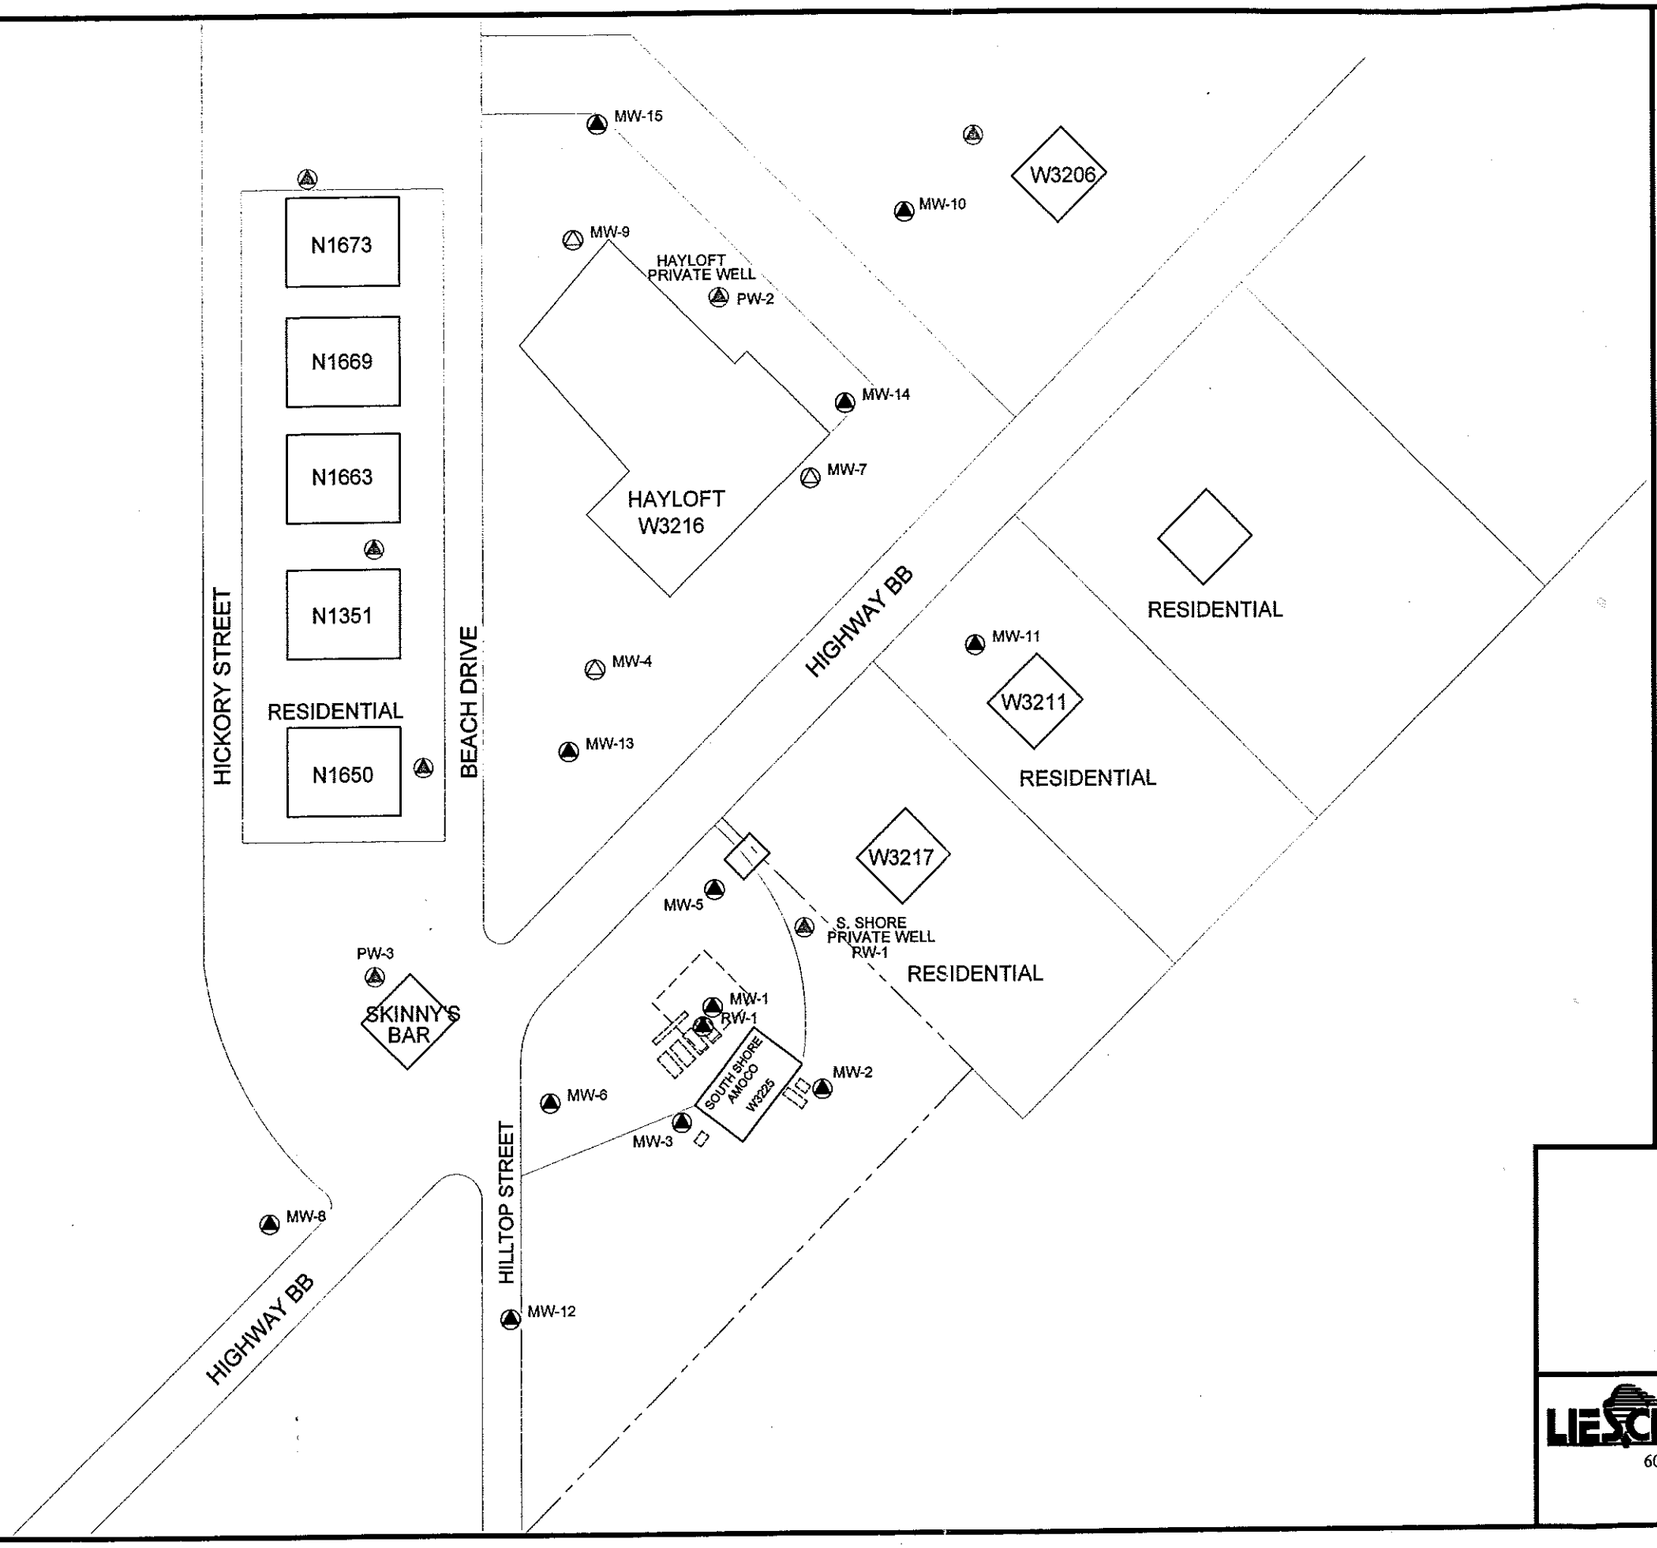

EXPLANATION

MW-1 — Monitoring well location with identifier.

MW-4 — Abandoned monitoring well location with identifier.

PRIVATE WELL — Private potable well location.

Approximate subject property line.

Former UST or pump island location.

Estimated aerial extent of excavation November 2002.

N

0 35 70 140FT

SCALE IS APPROXIMATE

FILE: J:\FIGURES\64327\SITEPL.DWG

DATE: 03/10/03 DRAWN BY: MLW CHECKED BY: SER

SOURCE:
Stiles Environmental map and field notes.

SITE PLAN

SOUTH SHORE AMOCO
W3225 HIGHWAY BB
LAKE GENEVA, WISCONSIN

LIESCH Hydrogeologists • Engineers • Environmental Scientists
6000 Gisholt Drive, Suite 203
Madison, WI 53713
(608) 223-1532

FIGURE

2