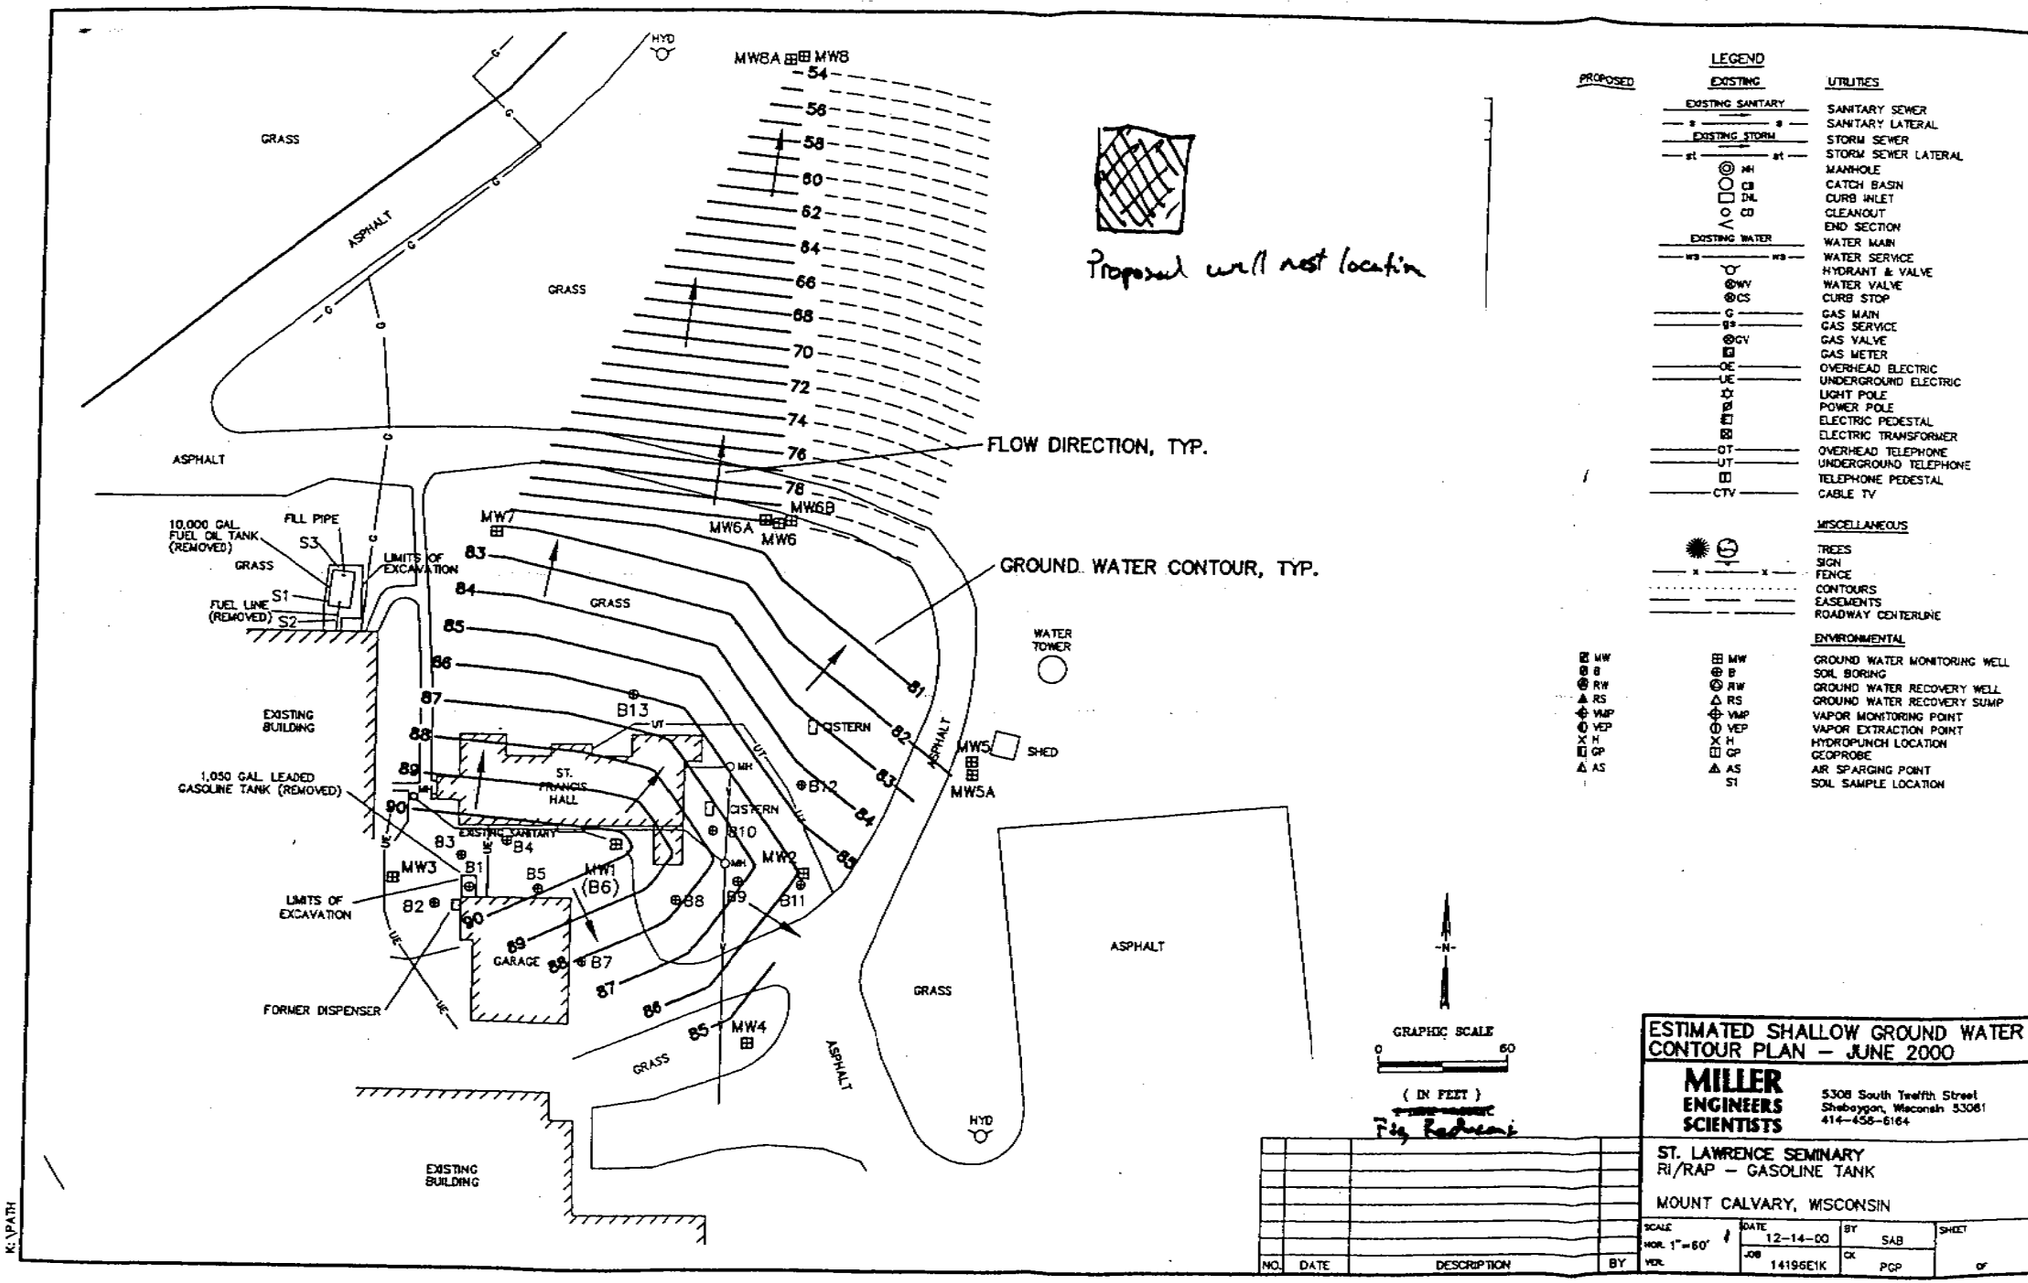

LEGEND

PROPOSED	EXISTING	UTILITIES
	EXISTING SANITARY	
		SANITARY SEWER
		SANITARY LATERAL
	EXISTING STORM	
		STORM SEWER
		STORM SEWER LATERAL
	MH	MANHOLE
	CB	CATCH BASIN
	INL	CURB INLET
	CO	CLEANOUT
		END SECTION
	EXISTING WATER	
		WATER MAIN
		WATER SERVICE
		HYDRANT & VALVE
	WV	WATER VALVE
	CS	CURB STOP
	G	GAS MAIN
		GAS SERVICE
	GV	GAS VALVE
		GAS METER
	OE	OVERHEAD ELECTRIC
	UE	UNDERGROUND ELECTRIC
		LIGHT POLE
		POWER POLE
		ELECTRIC PEDESTAL
		ELECTRIC TRANSFORMER
	OT	OVERHEAD TELEPHONE
	UT	UNDERGROUND TELEPHONE
		TELEPHONE PEDESTAL
	CTV	CABLE TV
		MISCELLANEOUS
		TREES
		SIGN
		FENCE
		CONTOURS
		EASEMENTS
		ROADWAY CENTERLINE
		ENVIRONMENTAL
MW	MW	GROUND WATER MONITORING WELL
B	B	SOIL BORING
RW	RW	GROUND WATER RECOVERY WELL
RS	RS	GROUND WATER RECOVERY SUMP
VMP	VMP	VAPOR MONITORING POINT
VEP	VEP	VAPOR EXTRACTION POINT
H	H	HYDROPUNCH LOCATION
GP	GP	GEOPROBE
AS	AS	AIR SPARGING POINT
	S1	SOIL SAMPLE LOCATION

ESTIMATED SHALLOW GROUND WATER CONTOUR PLAN – JUNE 2000

MILLER ENGINEERS SCIENTISTS
5308 South Twelfth Street
Sheboygan, Wisconsin 53081
414-458-6164

ST. LAWRENCE SEMINARY
RI/RAP – GASOLINE TANK

MOUNT CALVARY, WISCONSIN

SCALE	DATE	BY	SHEET
HOR. 1"=60'	12-14-00	SAB	
VER.	JOB 14196E1K	CK PGP	OF

NO.	DATE	DESCRIPTION	BY

K:\PATH