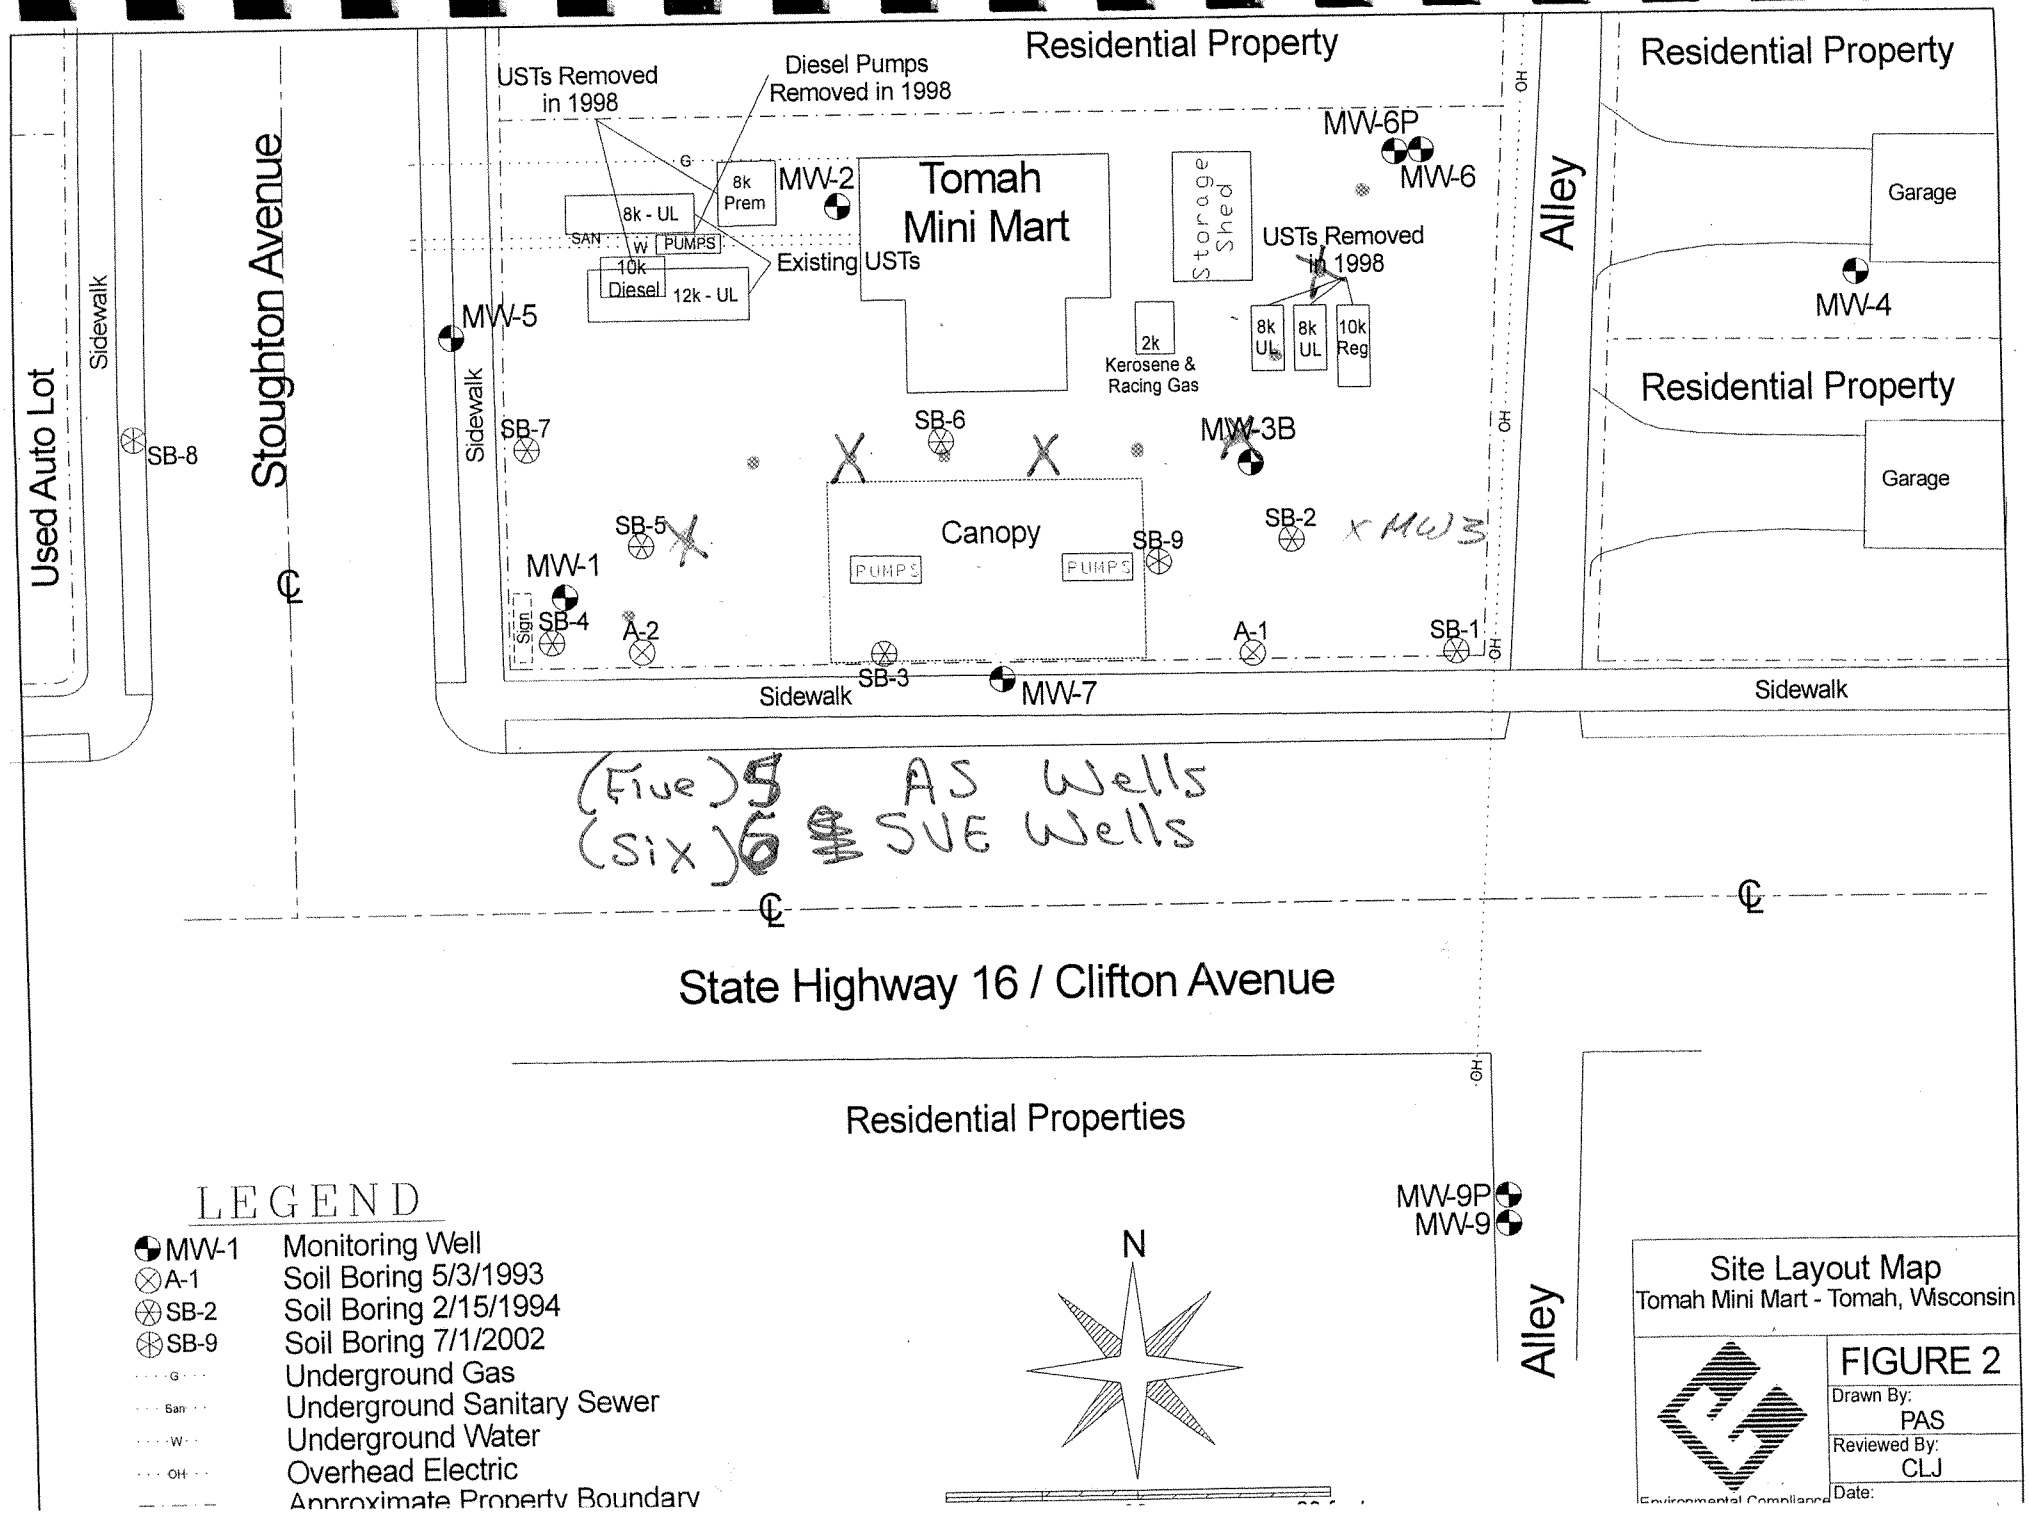
Residential Property
USTs Removed in 1998
Diesel Pumps Removed in 1998
MW-6P
MW-6
MW-2
Tomah Mini Mart
Storage Shed
8k Prem
8k - UL
SAN
W
PUMPS
10k Diesel
12k - UL
Existing USTs
USTs Removed in 1998
8k UL
8k UL
10k Reg
2k Kerosene & Racing Gas
MW-5
Sidewalk
SB-7
SB-6
MW-3B
Canopy
PUMPS
PUMPS
SB-5
SB-9
SB-2
MW-1
SB-4
A-2
A-1
SB-1
SB-3
MW-7
Sidewalk
Used Auto Lot
Sidewalk
SB-8
Stoughton Avenue
Alley
Residential Property
Garage
MW-4
Residential Property
Garage
Sidewalk
State Highway 16 / Clifton Avenue
Residential Properties
MW-9P
MW-9
Alley
N
LEGEND
MW-1 Monitoring Well
A-1 Soil Boring 5/3/1993
SB-2 Soil Boring 2/15/1994
SB-9 Soil Boring 7/1/2002
G Underground Gas
San Underground Sanitary Sewer
W Underground Water
OH Overhead Electric
Approximate Property Boundary
Site Layout Map
Tomah Mini Mart - Tomah, Wisconsin
FIGURE 2
Drawn By: PAS
Reviewed By: CLJ
Date: