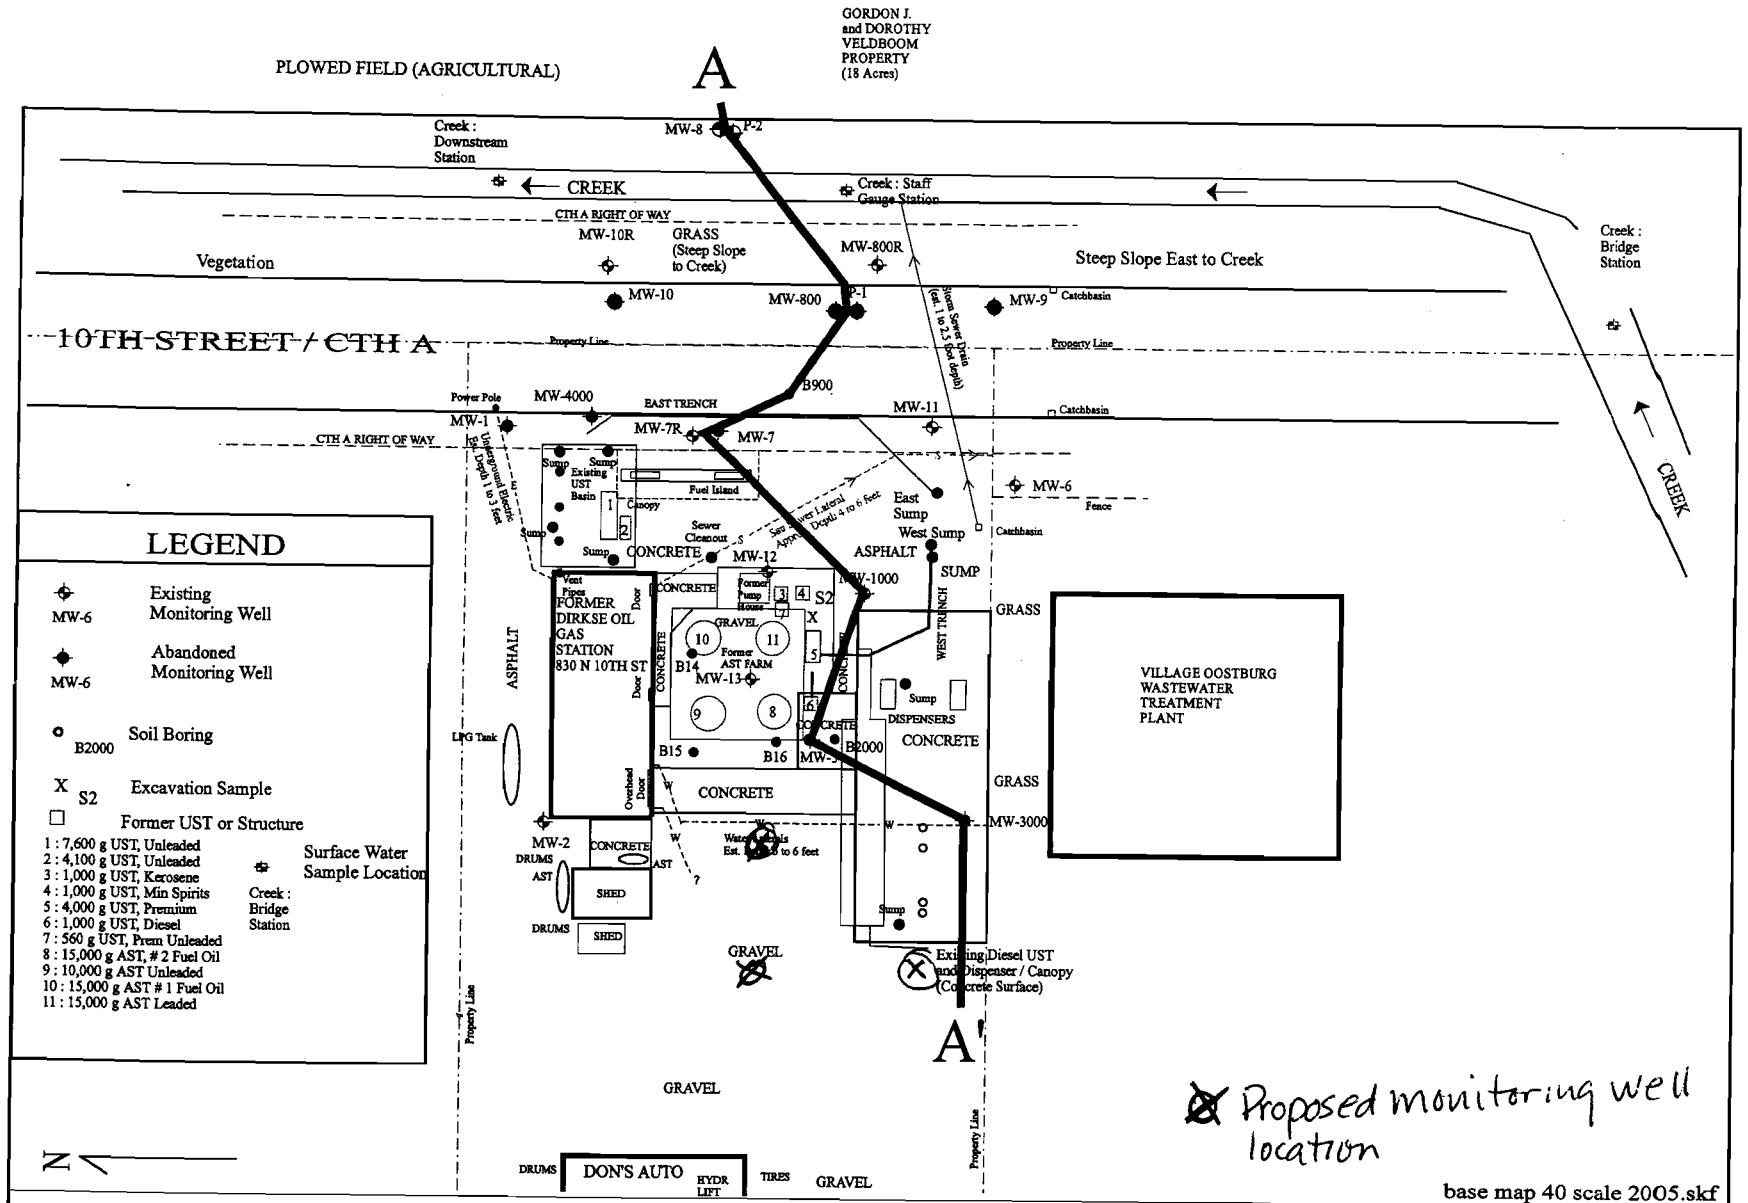


base map 40 scale 2005.skf

Title: SITE LAYOUT

Project: SITE REMEDIATION

Client: DIRKSE OIL BULK PLANT

ALPHA TERRA SCIENCE

| | |
|---|---|
| SCALE: 1" = 40' | DWG NO: FIGURE 3 |
| DRAWN BY: K A E | DATE: June 20, 2005 |