REI
CIVIL & ENVIRONMENTAL ENGINEERING, SURVEYING

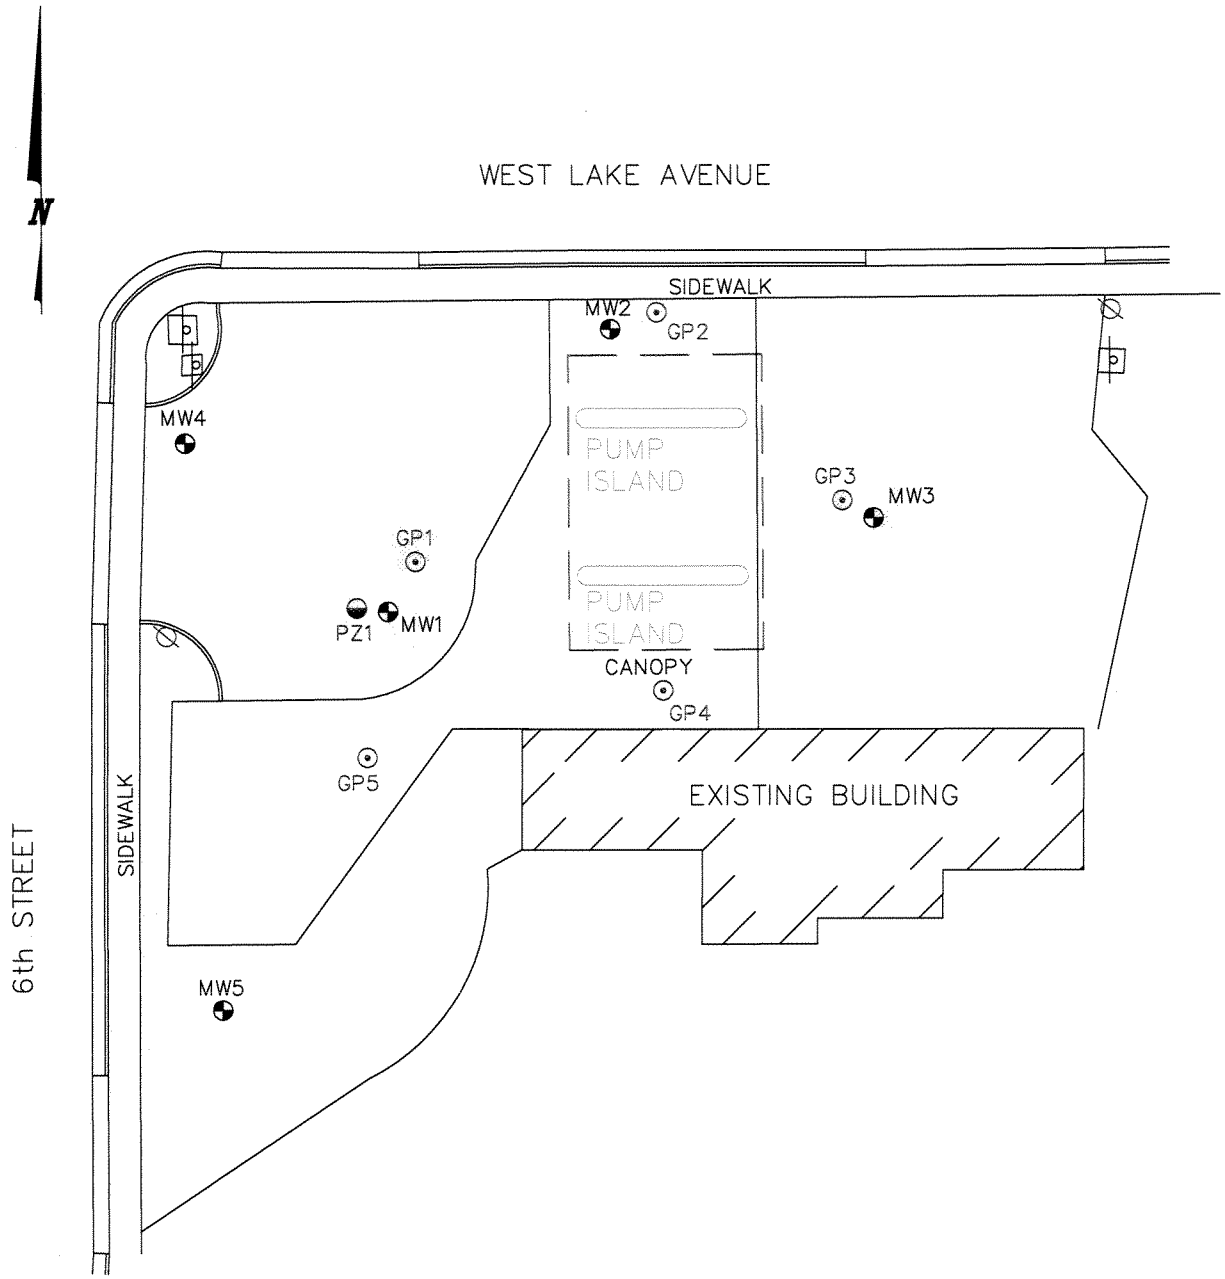

LEGEND

0 30

SCALE: 1" = 30'

- GEOPROBE SOIL BORING
- LIGHT POLE
- MONITORING WELL
- PIEZOMETER
- SIGN

J:\DRAFTING\1285EZ\dwg\1285Site2.DWG

EZ STOP 518 WEST LAKE AVENUE LADYSMITH, WISCONSIN	FIGURE 2 : SITE MAP		
	PROJECT NO. #1285	DRAWN BY: MFL	DATE: 7/5/05