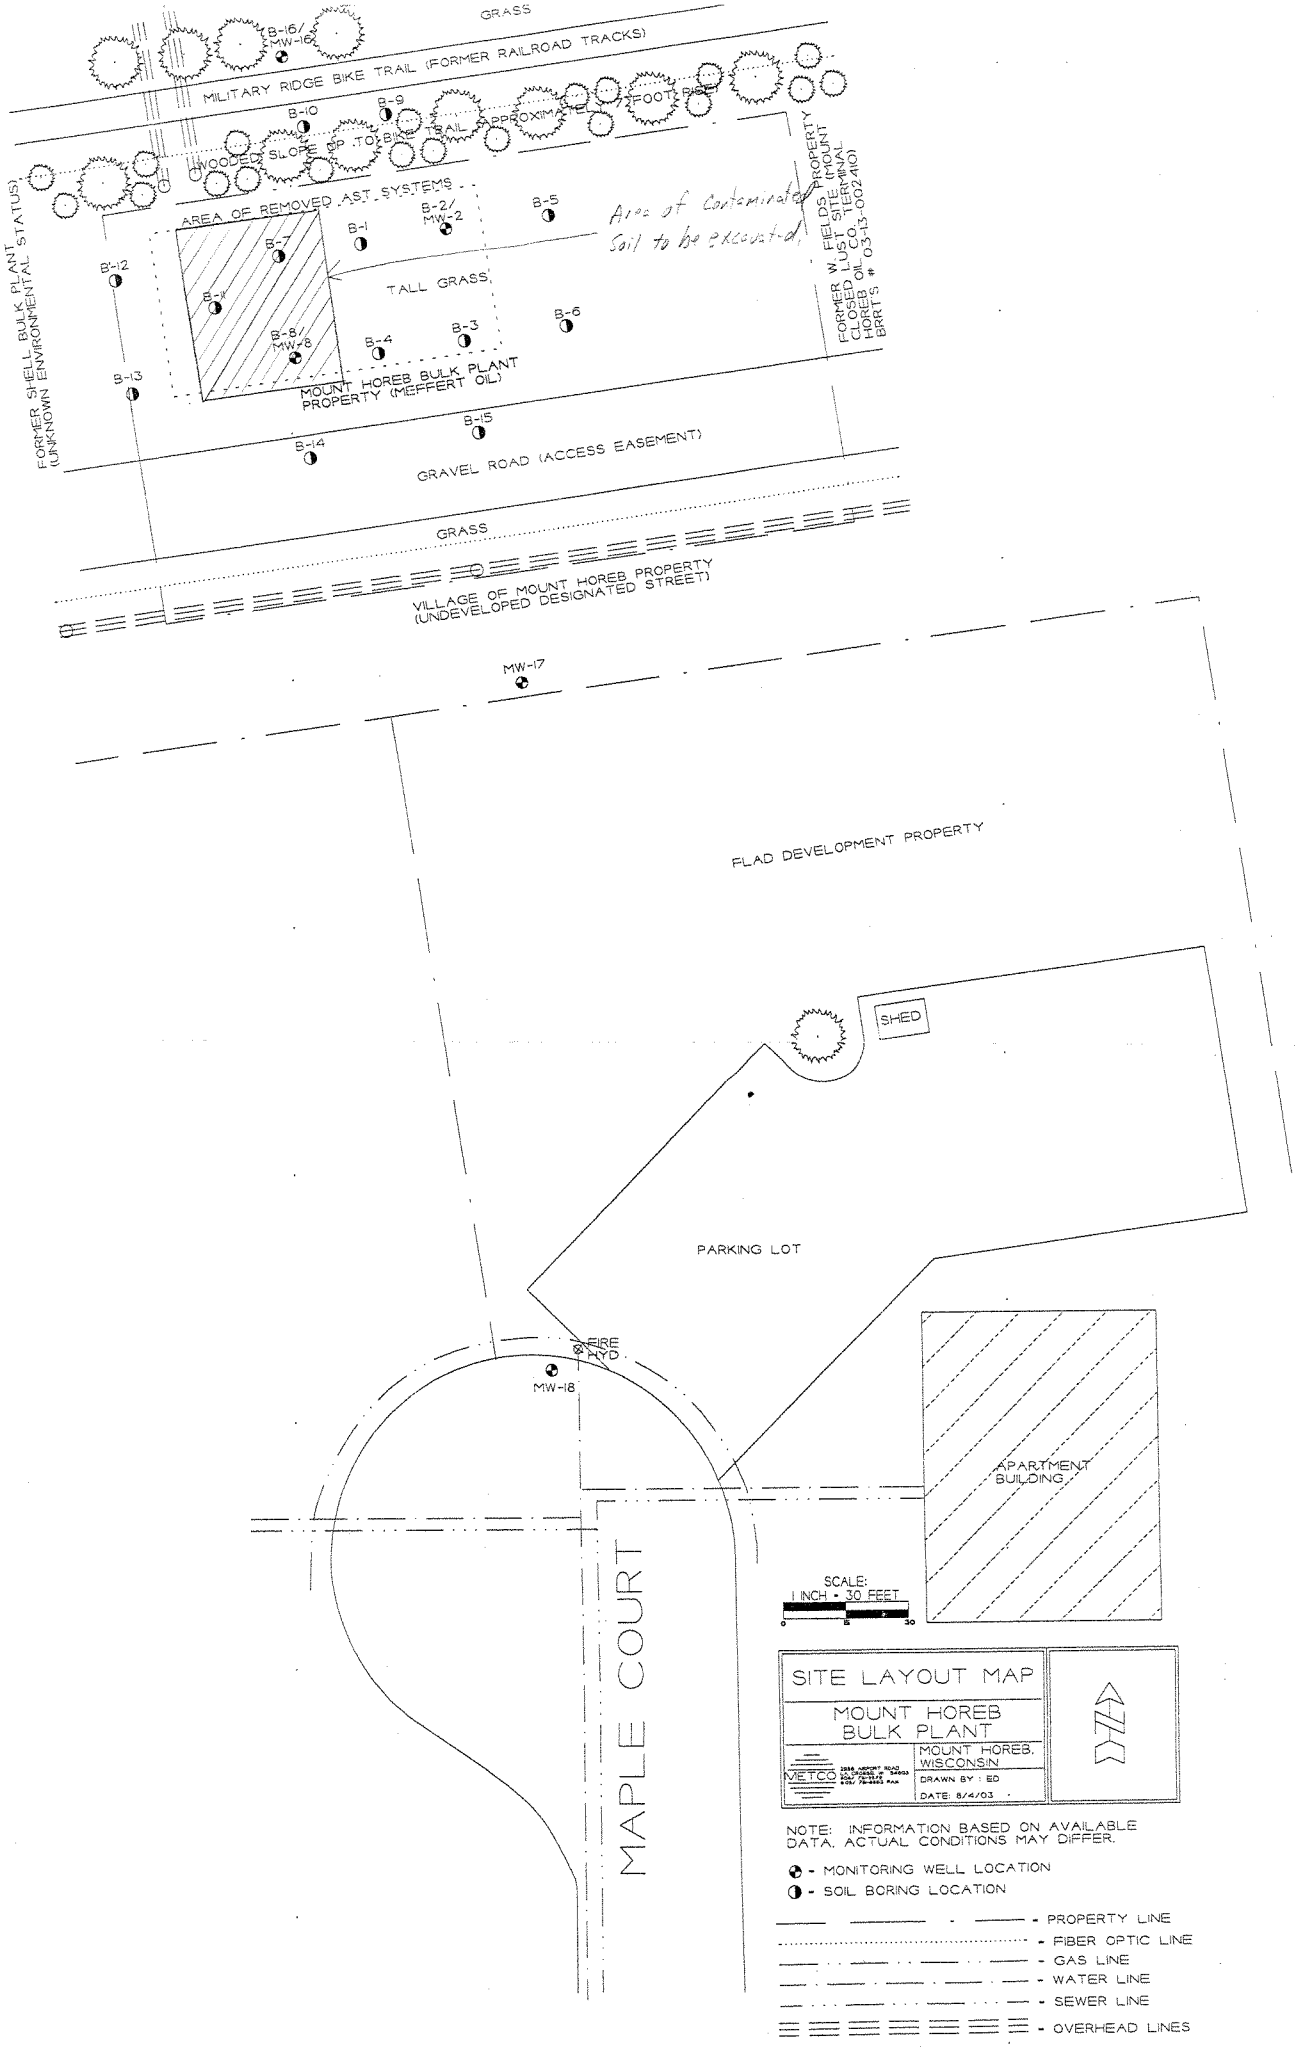
GRASS
B-16/ MW-16
MILITARY RIDGE BIKE TRAIL (FORMER RAILROAD TRACKS)
B-10
B-9
WOODED SLOPE UP TO BIKE TRAIL APPROXIMATELY FOOT RISE
AREA OF REMOVED AST SYSTEMS
B-2/ MW-2
B-5
Area of Contaminated Soil to be excavated.
B-1
B-7
B-12
B-11
TALL GRASS
B-6
B-8/ MW-8
B-4
B-3
B-13
MOUNT HOREB BULK PLANT PROPERTY (MEFFERT OIL)
FORMER SHELL BULK PLANT (UNKNOWN ENVIRONMENTAL STATUS)
FORMER W. FIELDS PROPERTY CLOSED LUST SITE (MOUNT HOREB OIL CO. TERMINAL BRRT'S # 03-13-002410)
B-15
B-14
GRAVEL ROAD (ACCESS EASEMENT)
GRASS
VILLAGE OF MOUNT HOREB PROPERTY (UNDEVELOPED DESIGNATED STREET)
MW-17
FLAD DEVELOPMENT PROPERTY
SHED
PARKING LOT
FIRE HYD
MW-18
APARTMENT BUILDING
MAPLE COURT
SCALE: 1 INCH = 30 FEET
0
15
30
SITE LAYOUT MAP
MOUNT HOREB BULK PLANT
METCO
MOUNT HOREB, WISCONSIN
DRAWN BY : ED
DATE: 8/4/03
NOTE: INFORMATION BASED ON AVAILABLE DATA. ACTUAL CONDITIONS MAY DIFFER.
- MONITORING WELL LOCATION
- SOIL BORING LOCATION
- PROPERTY LINE
- FIBER OPTIC LINE
- GAS LINE
- WATER LINE
- SEWER LINE
- OVERHEAD LINES